




SOUTH ELEVATION – GARAGE
SCALE: 1/4" = 1'–0"

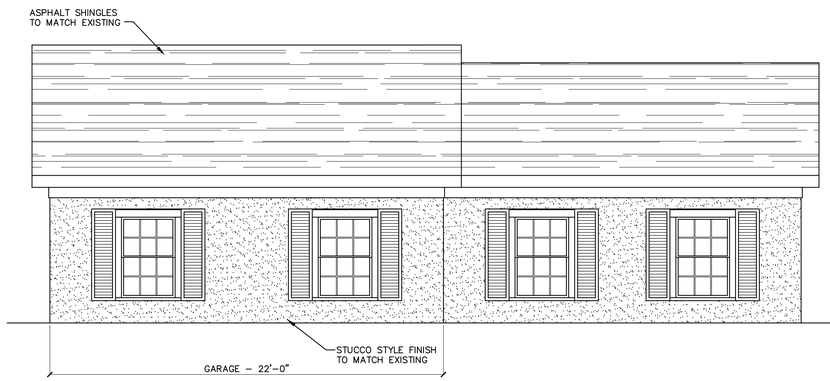


SOUTH ELEVATION – HOUSE
SCALE: 1/4" = 1'–0"

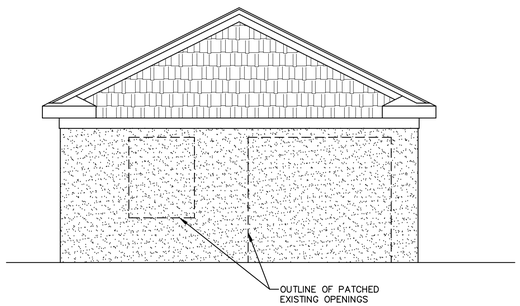


WEST ELEVATION – EXISTING GARAGE
SCALE: 1/4" = 1'–0"

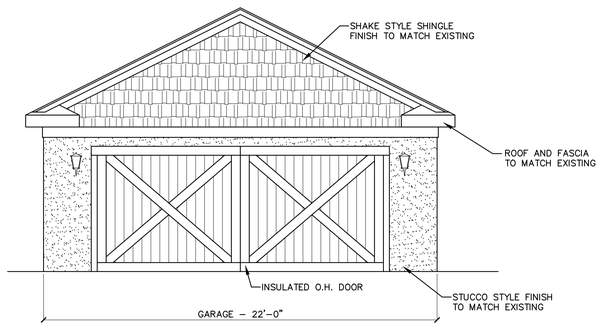

WEST ELEVATION – NEW GARAGE
SCALE: 1/4" = 1'–0"

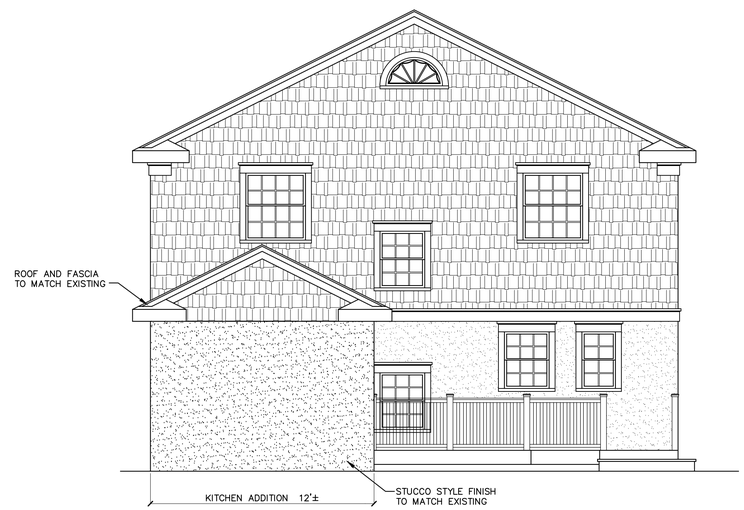

WEST ELEVATION – HOUSE
SCALE: 1/4" = 1'–0"

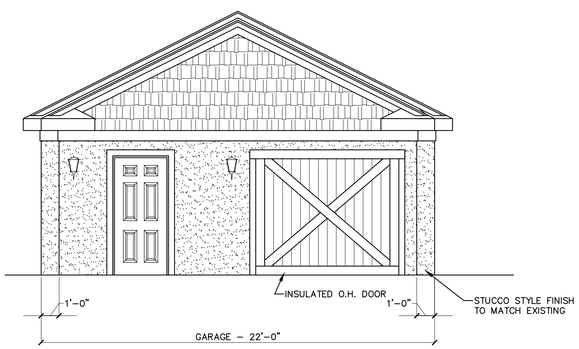

EAST ELEVATION – EXISTING GARAGE
SCALE: 1/4" = 1'–0"

THE DRAWING BOARD INC.
809 SOUTH STREET
SUITE 101
RAPID CITY, SD 57701
PH: (605) 348-9171
e: drawingboard@live.com
Computer Drafting Services


THIS DOCUMENT(S) IS (ARE) THE PROPERTY OF THE DRAWING BOARD INC. AND SHALL NOT BE USED FOR ANY OTHER PROJECT FOR ANY REASON WITHOUT THE WRITTEN CONSENT OF THE DRAWING BOARD INC.

Project title:
PROPOSED
1121 WEST BLVD
ELEVATIONS
RAPID CITY, SOUTH DAKOTA
IF THIS PRINT IS NOT 24"x36" IT IS NOT TO SCALE

Sheet title:
EXTERIOR ELEVATIONS

Date: 6/14/19
Designed:
Drawn: GGH
Checked:
Project Number: 19015
File Name: 19015a1.DWG

Sheet:
2.1

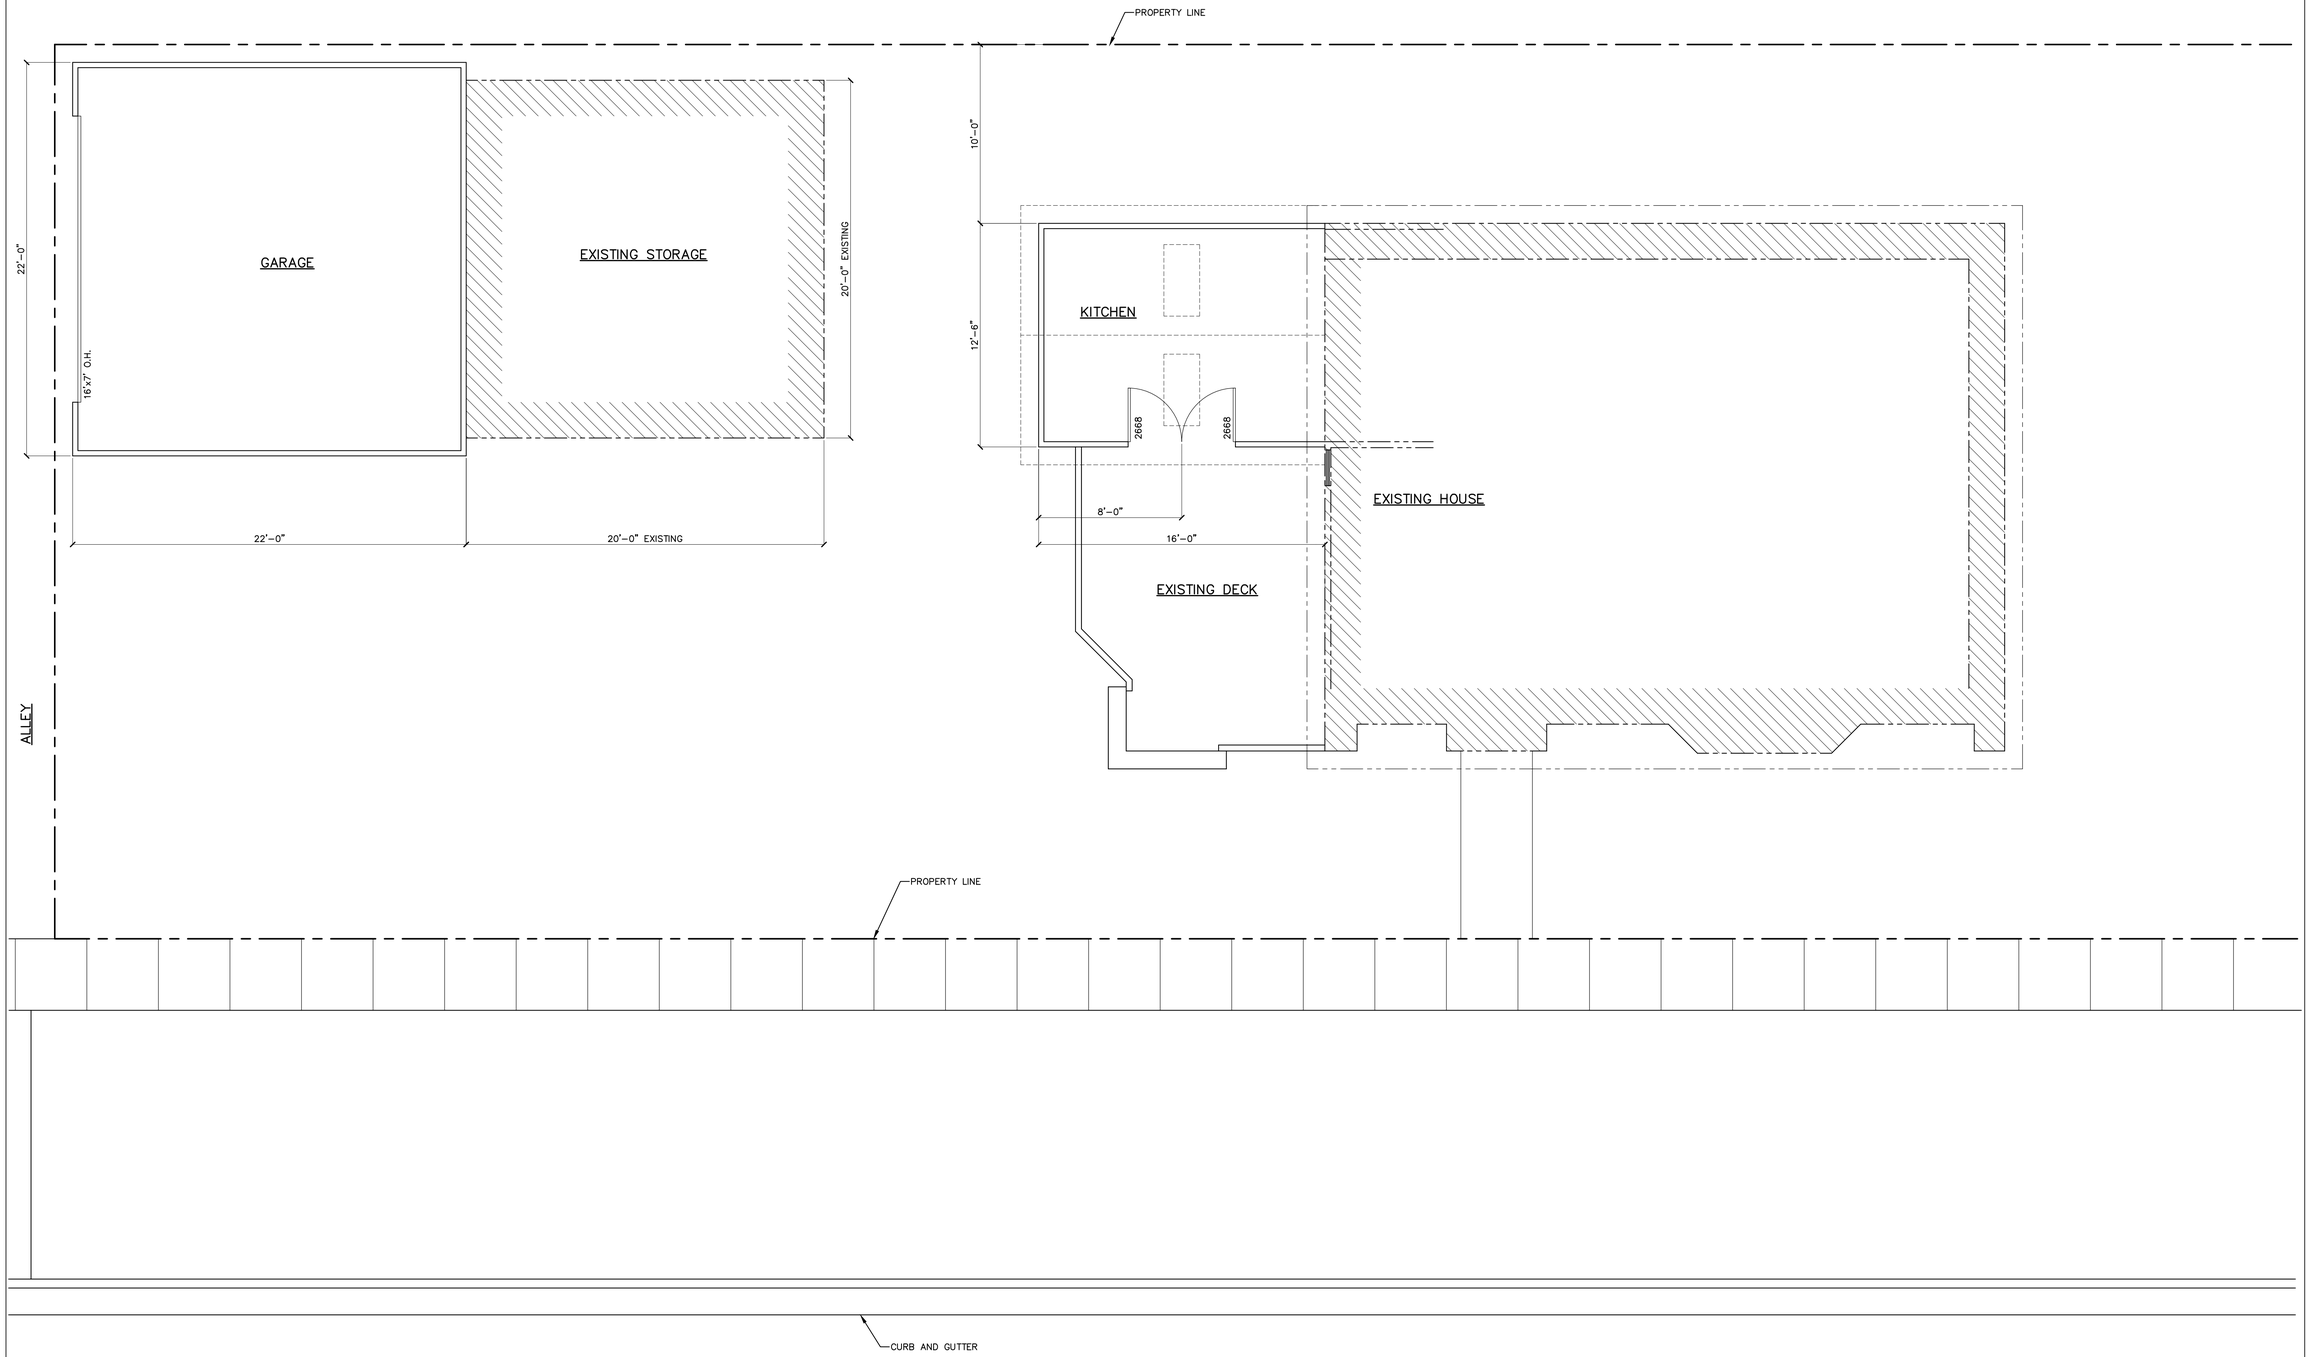

THE DRAWING BOARD INC.
809 SOUTH STREET
SUITE 101
RAPID CITY, SD 57701
PH: (605) 348-9171
e: drawingboard@live.com
Computer Drafting Services

THIS DOCUMENT(S) IS (ARE) THE PROPERTY OF THE DRAWING BOARD INC. AND SHALL NOT BE USED FOR ANY OTHER PROJECT FOR ANY REASON WITHOUT THE WRITTEN CONSENT OF THE DRAWING BOARD INC.

Project title:
PROPOSED
WEST BLVD ELEVATIONS
RAPID CITY, SOUTH DAKOTA
IF THIS PRINT IS NOT 24"x36" IT IS NOT TO SCALE

Sheet title:
1121 WEST BLVD
SITE PLAN SCHEMATIC

Date: 6/14/19
Designed:
Drawn: GGH
Checked:
Project Number: 19015
File Name: 19015a1.DWG

Sheet:
1.1