
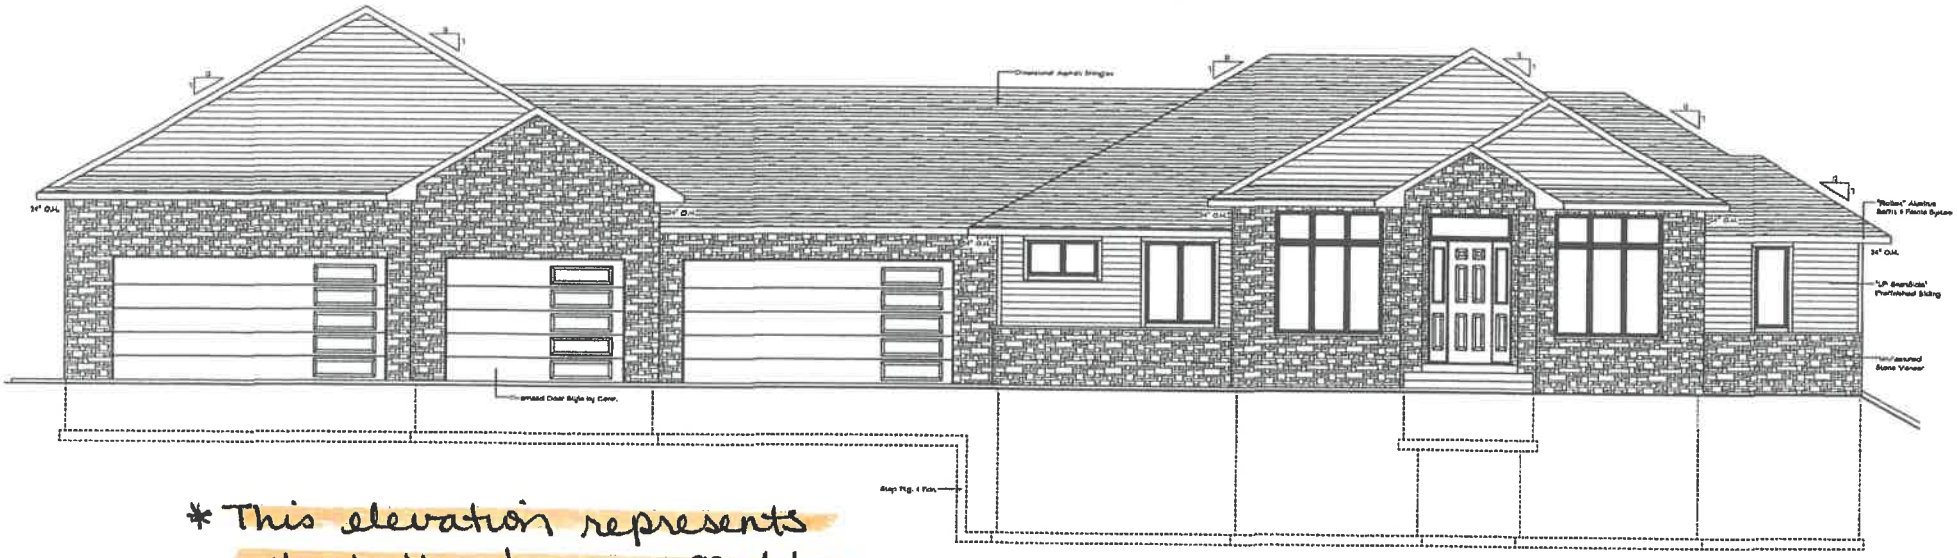


FRONT ELEVATION 1800

SCALE: 1/4" = 1'-0"

* This elevation represents what the house would look like with an approved variance.
Garage = 1,800 square feet

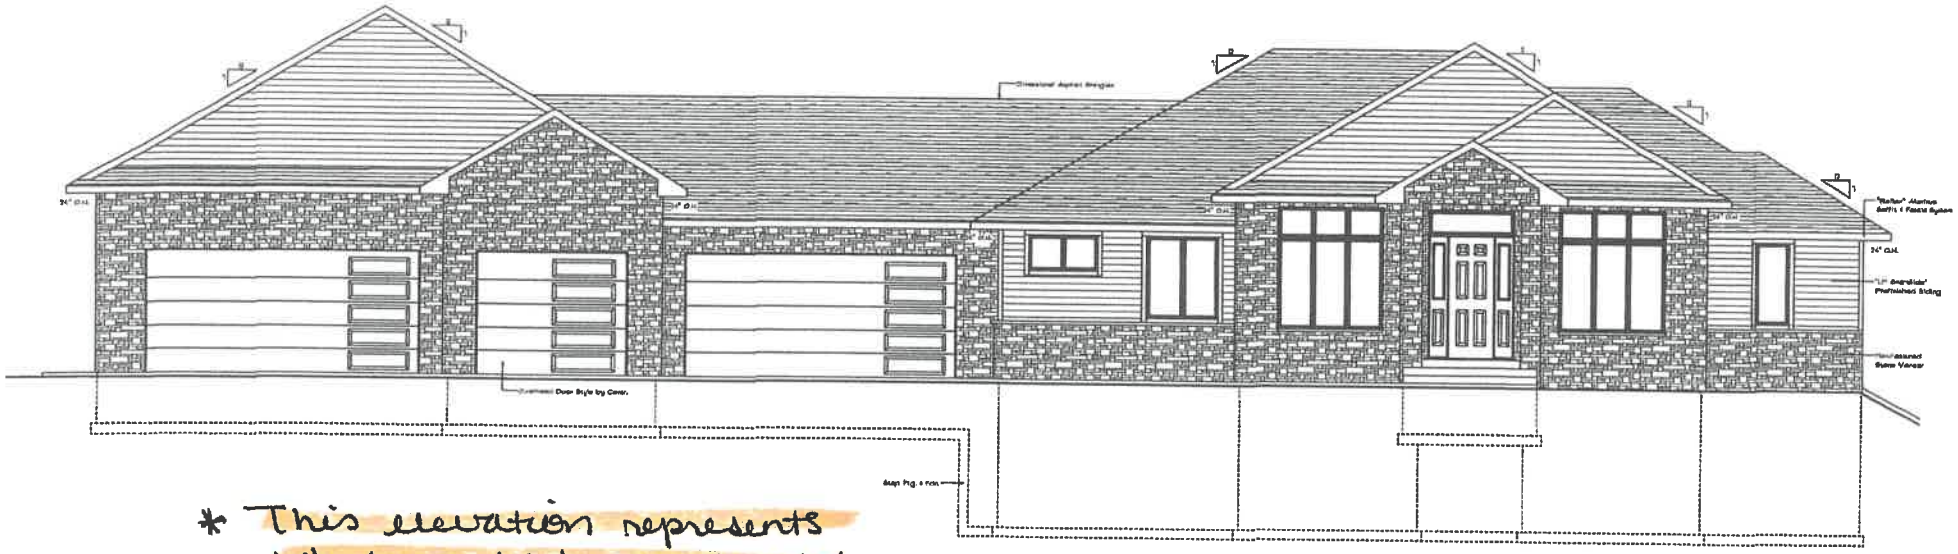

FRONT ELEVATION 1496

SCALE: 1/4" = 1'-0"

* This elevation represents what would be constructed if no variance is approved.

Garage = 1,496 square feet