16UR007

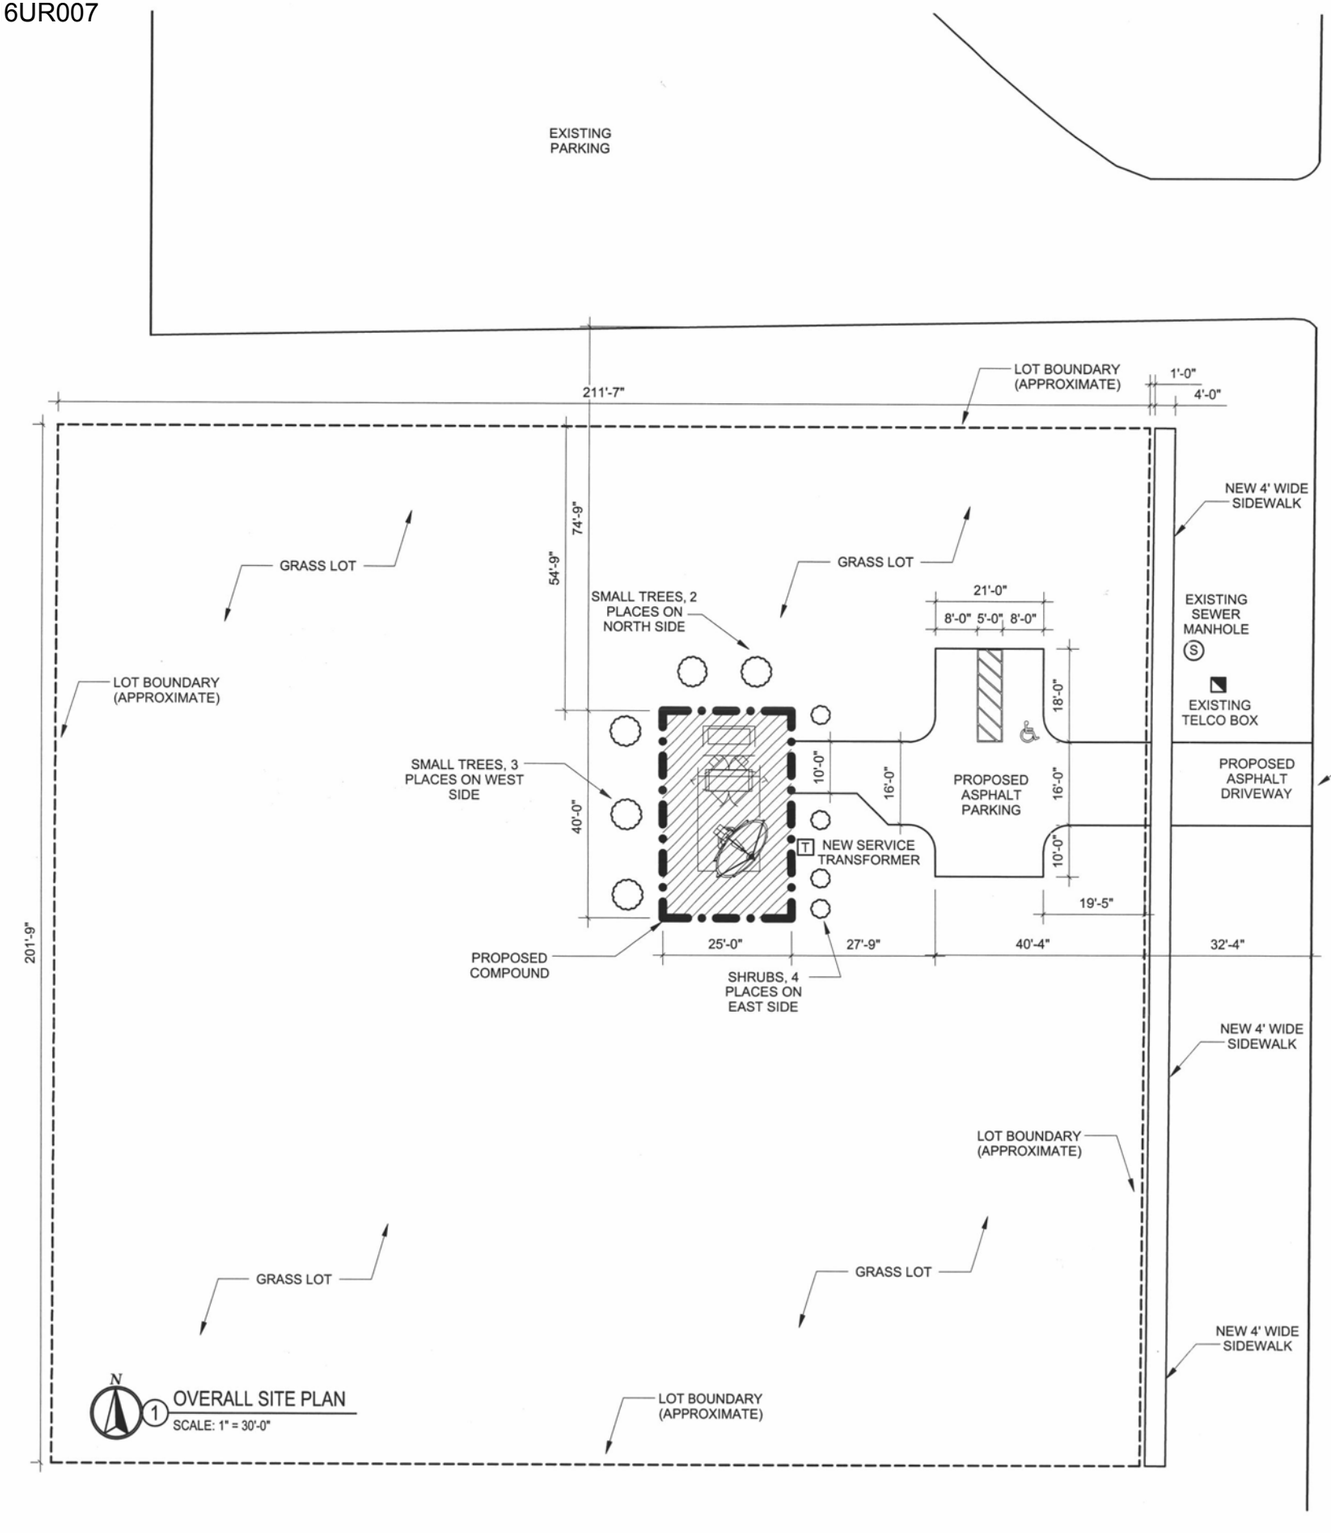

GRAPHIC SCALES

30 0 30

SCALE: 1" = 30'-0

LEGAL LAND DESCRIPTION:

LOT 2 OF BLOCK 1 OF RUSHMORE, REGIONAL INDUSTRIAL PARK, LOCATED IN SECTION 4, T1N, R8E, BHM, RAPID CITY, PENNINGTON COUNTY, SD

LANDSCAPE REQUIREMENTS:

TOTAL SQUARE FOOTAGE OF SITE	42,689 SF
TOTAL LANDSCAPE POINTS	42,689
LESS BUILDING	N/A
REQUIRED LANDSCAPE POINTS	42,689
PROVIDED POINTS:	
GRASS 4,854 SY @ 10/SY	48,540
5 SMALL TREES* @ 500/EA	2,500
4 SHRUBS* @ 250/EA	1,000
TOTAL POINTS PROVIDED	52,040

* SPECIES OF PLANTING MATERIAL TBD

RECEIVED
MAR 23 2016
RAPID CITY COMMUNITY PLANNING & DEVELOPMENT SERVICES

RECEIVED
MAR 23 2016
RAPID CITY COMMUNITY PLANNING & DEVELOPMENT SERVICES

75% REVIEW SET

CROFT & ASSOCIATES
Croft & Associates
3400 Blue Springs Road, Suite 200
Kennesaw, Georgia 30144
770.529.7714 (p) 770.529.7716 (f)
www.croftandassociates.com

	No.	Description	Date
A			02-08-16
B			
C			

ISSUANCE
75% REVIEW SET

ViaSat

AFTERBURNER 2
RAPID CITY
(4.1M ANTENNA)

SHEET TITLE
OVERALL SITE PLAN

DESIGNED: RGL
DRAWN: MSO
CHECKED: JM

PROJECT NUMBER
2014-167.24

SHEET NO.
G-2