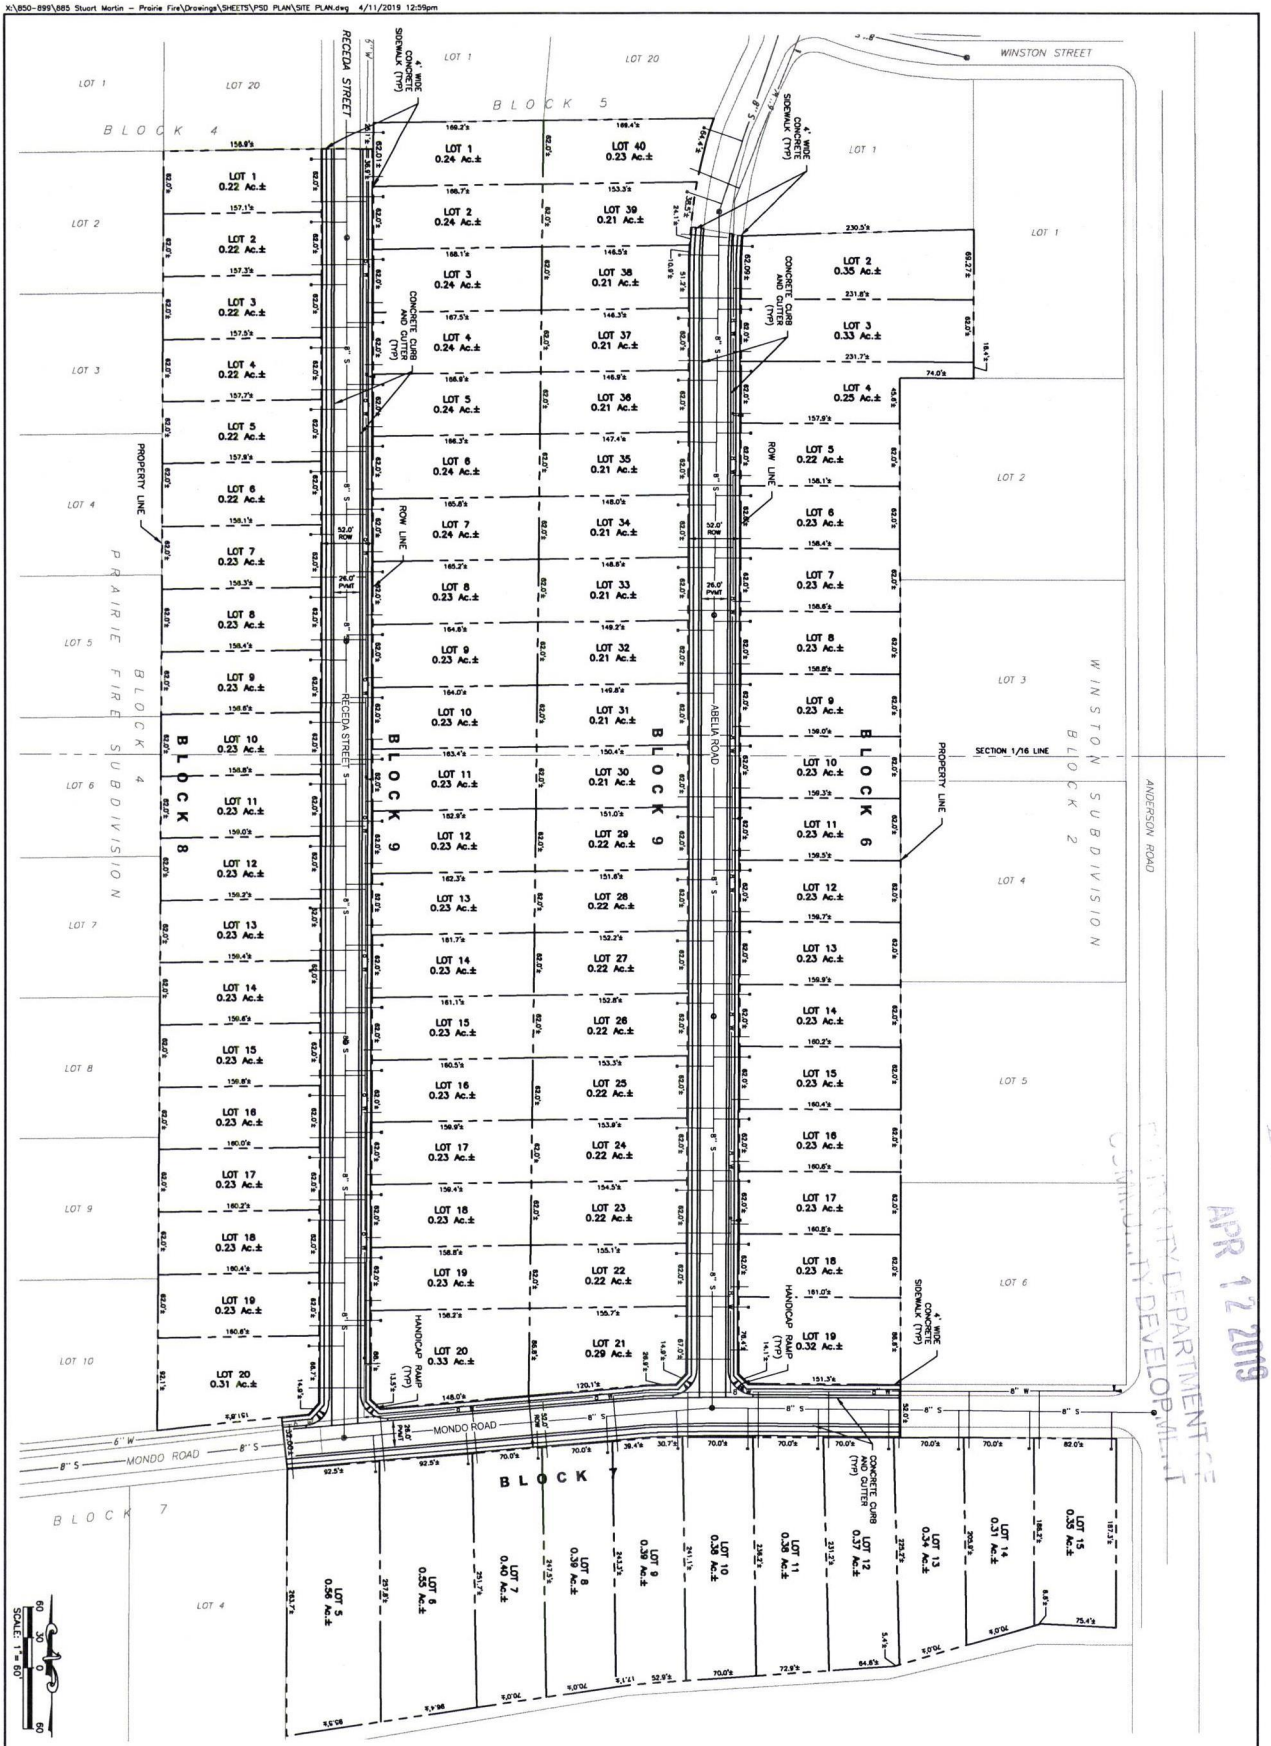


RECEIVED
APR 12 2016
PENNINGTON COUNTY DEVELOPMENT SERVICES

Sheet Name: SITE PLAN	Sheet Number: 2 OF 4	Project Name: PRAIRIE FIRE SUBDIVISION PRELIMINARY SUBDIVISION PLAN PENNINGTON COUNTY, SOUTH DAKOTA	Submittals: 04-2019 PRELIMINARY SUBDIVISION PLAN

KTM DESIGN SOLUTIONS, INC.
528 Kansas City St., Rapid City, SD 57701
[p] 605.791.5866 | [f] 605.791.5863
www.ktmdesignsolutions.com
CIVIL ENGINEERING | LAND PLANNING
CONSTRUCTION ADMINISTRATION

PRELIMINARY FOR REVIEW ONLY

Checked By: KT | Designed By: KT | Drawn By: PH | Submittal Date: 04-2019 | Revisions: