16PD015

MAVERIK 5000 STORE



1 E1.0 RENDERED FRONT PERSPECTIVE

KEYED NOTES

1. PRE-FINISHED METAL FASCIA. [COLOR C-1]
2. SEE ELECTRICAL PLANS
3. 26 GAUGE PRE-FINISHED METAL GUTTER [COLOR C-2] NO EXTERNAL DOWNSPOUTS, GUTTER SHALL ATTACH TO INTERNAL DOWNSPOUT WITH PREFINISHED METAL REDUCER STEM TO ATTACH TO 3" ABS PIPE WITHIN COLUMN, WITH NO-HUM CONNECTOR, AND OUT FRONT OF STORE UNDER FRONT SIDEWALK. HEAT TRACE THRU DRAIN PIPE. SEE ELECTRICAL PLAN SEE ARCHITECTURAL SITE PLAN TO SEE WHERE IT TERMINATES. SEE CIVIL AND PLUMBING DRAWINGS.
4. FIBER CEMENT BOARD AND BATTEN [BB-1] SEE FINISH SCHEDULE
5. MBCI PRE-FAB, PRE-FINISHED ROOF PANELS. [COLOR C-1]
6. FIBER CEMENT BOARD AND BATTEN [BB-2] SEE FINISH SCHEDULE



2 E1.0 RENDERED FRONT ELEVATION
1/4" = 1'-0"

ADVENTURE'S FIRST STOP MAVERIK


JZW ARCHITECTS

WWW.JZW-A.COM 135 EAST CENTER STREET, NORTH SALT LAKE, UTAH 84054 PHONE: (801) 936-1343


© Copyright 2015 JZW Architects - The Purchaser is granted a single use license for construction only. These plans are copyrighted and are subject to copyright protection as an "architectural work" under the copyright act. The protection includes but is not limited to the overall form as well as the arrangement and composition of spaces. Under such protection, unauthorized use of these plans, work, or structure represented will result in the cessation of construction and/or monetary compensation to JZW Architects.

16PD015

MAVERIK 5000 STORE

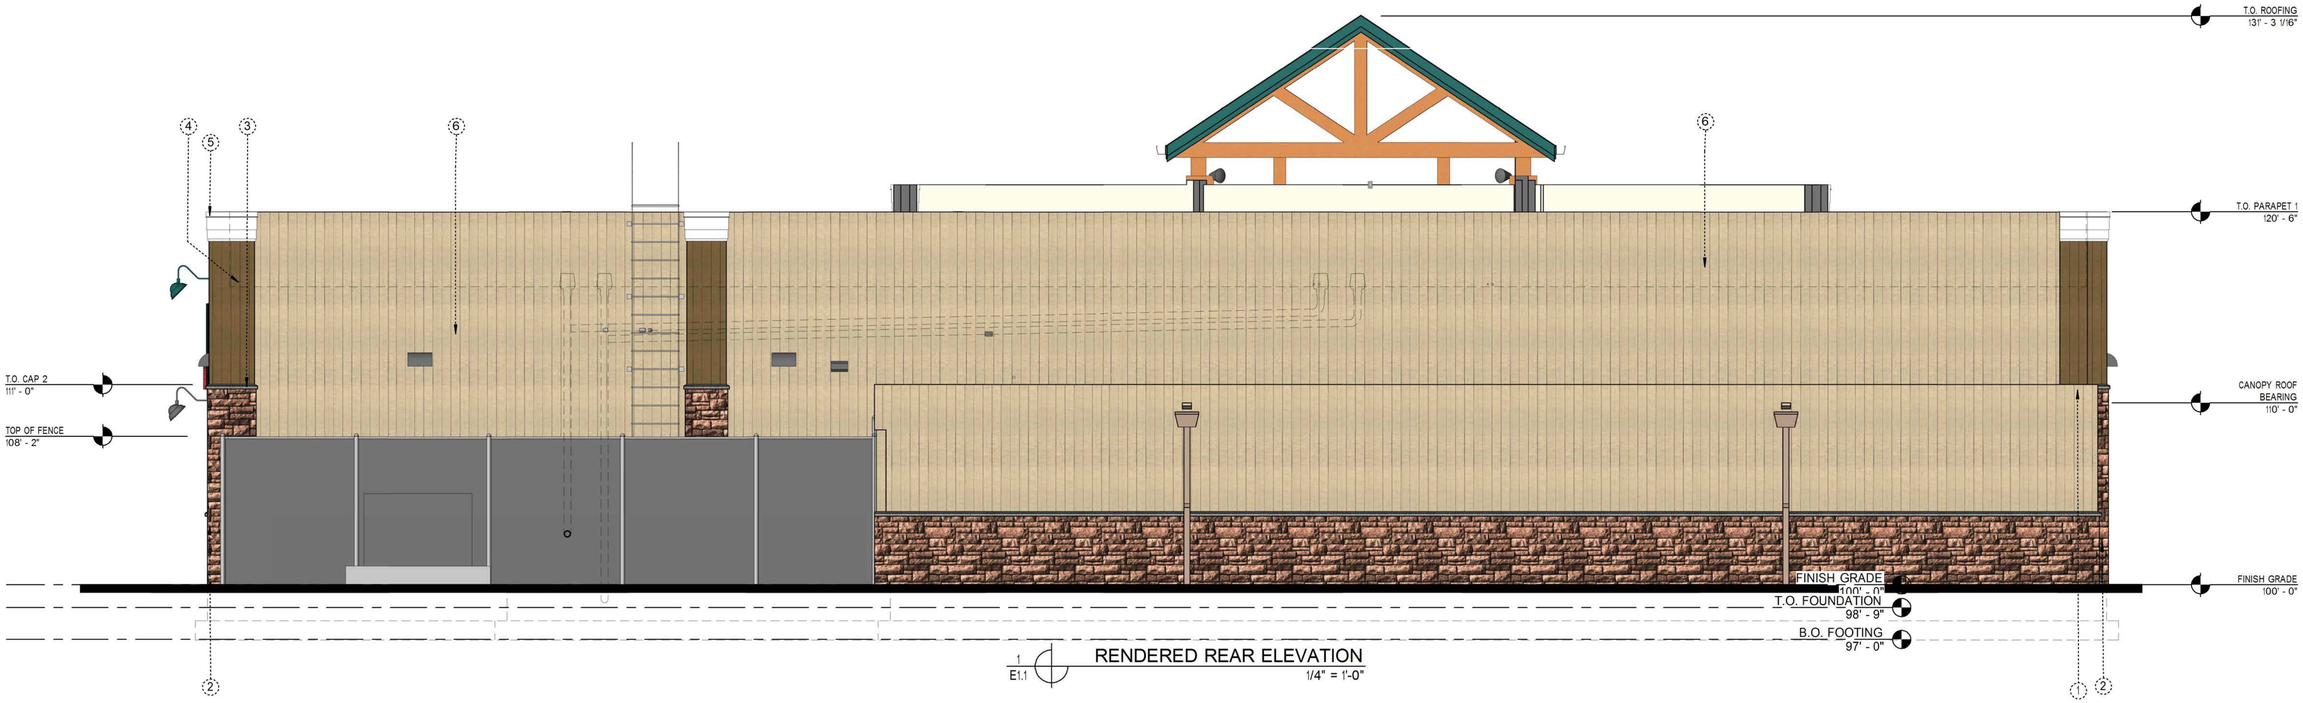

1 E1.1 RENDERED REAR ELEVATION
1/4" = 1'-0"

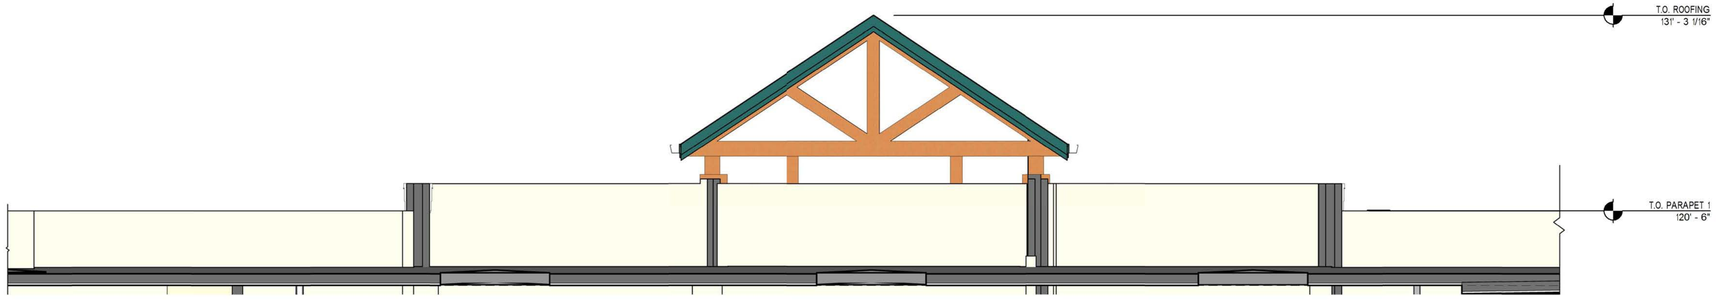

2 E1.1 RENDERED PARTIAL FRONT WALL REAR VIEW ELEVATION
1/4" = 1'-0"

KEYED NOTES

1. OWNER SUPPLIED AND CONTRACTOR/VENDOR INSTALLED ICONS.
2. STONE VENEER [BR-1 SEE COLOR SCHEDULE] SEE DETAIL 3/A-10.4 AND 1/A-7.1
3. STONE VENEER SILL CAP [SEE COLOR SCHEDULE BR-1] SEE DETAIL 3/A-10.4 AND 1/A-7.1
4. DASHED LINE IS LINE OF ROOF BEYOND.
5. [COLOR TO BE BB-3] SEE COLOR SCHEDULE ON SHEET A-8.1
6. FIBER CEMENT BOARD AND BATTEN [BB-1] SEE FINISH SCHEDULE

ADVENTURE'S FIRST STOP MAVERIK


WWW.JZW-A.COM 135 EAST CENTER STREET, NORTH SALT LAKE, UTAH 84054 PHONE: (801) 936-1343

JZW ARCHITECTS


© Copyright 2015 JZW Architects - The Purchaser is granted a single use license for construction only. These plans are copyrighted and are subject to copyright protection as an "architectural work" under the copyright act. The protection includes but is not limited to the overall form as well as the arrangement and composition of spaces. Under such protection, unauthorized use of these plans, work, or structure represented will result in the cessation of construction and / or monetary compensation to JZW Architects.

16PD015

MAVERIK 5000 STORE

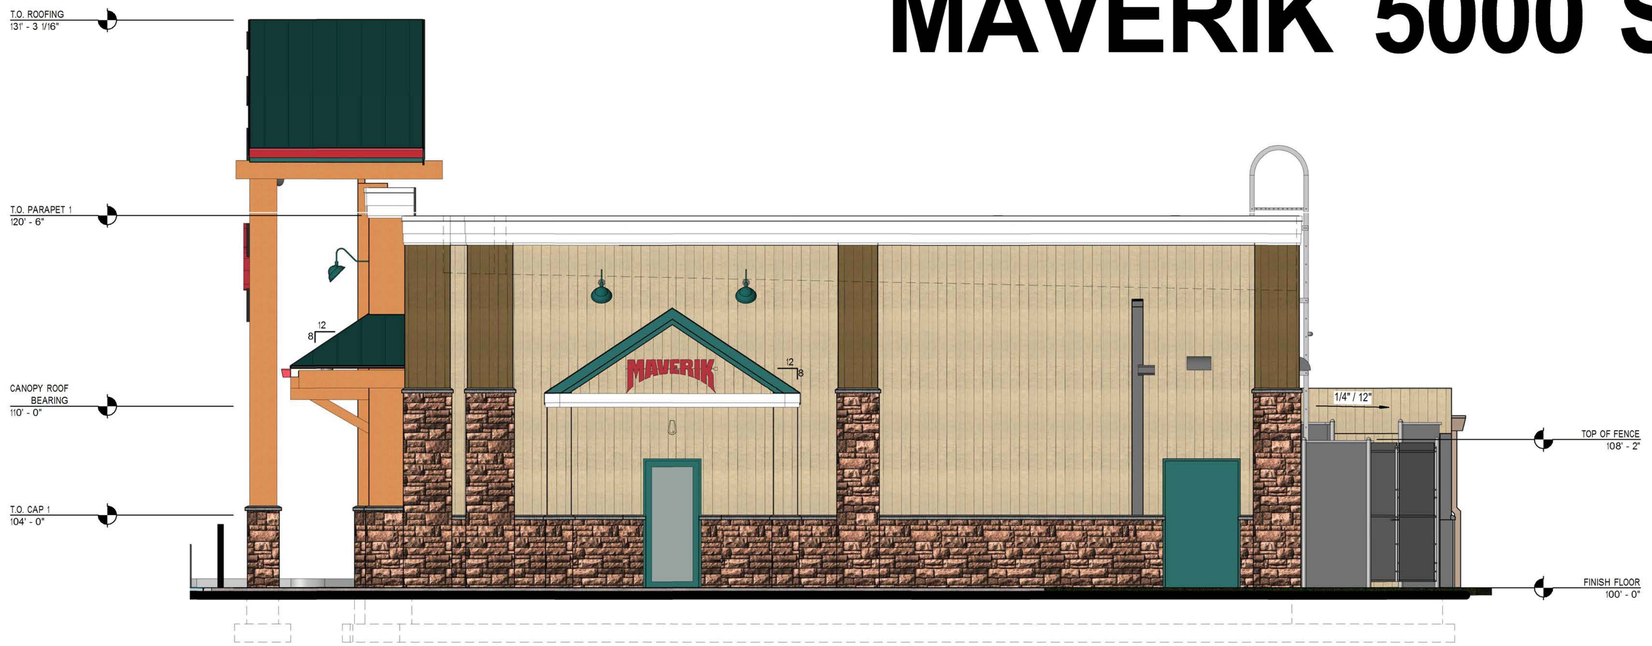

RENDERED RIGHT SIDE ELEVATION
1/4" = 1'-0"
1 E1.2

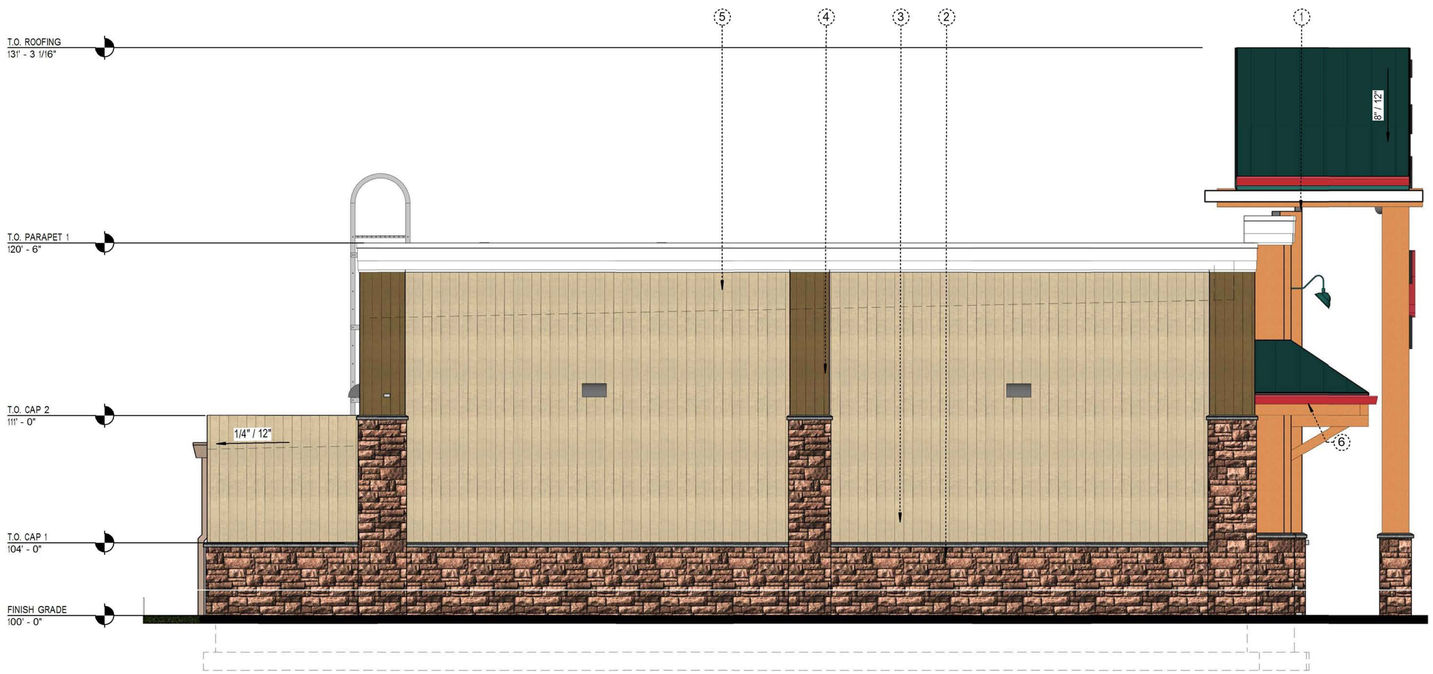

KEYED NOTES

1. [COLOR TO BE BB-3] SEE COLOR SCHEDULE ON SHEET A-8.1
2. STONE VENEER [BR-1 SEE COLOR SCHEDULE] SEE DETAIL 3/A-10.4 AND 1/A-7.1
3. STONE VENEER SILL CAP [SEE COLOR SCHEDULE BR-1] SEE DETAIL 3/A-10.4 AND 1/A-7.1
4. FIBER CEMENT BOARD AND BATTEN [BB-2] SEE FINISH SCHEDULE
5. DASHED LINE IS LINE OF ROOF BEYOND.
6. PRE-FINISHED METAL SOFFIT, [COLOR C-3]

RENDERED LEFT SIDE ELEVATION
1/4" = 1'-0"
2 E1.2

ADVENTURE'S FIRST STOP MAVERIK

JZW ARCHITECTS

WWW.JZW-A.COM 135 EAST CENTER STREET, NORTH SALT LAKE, UTAH 84054 PHONE: (801) 936-1343

© Copyright 2015 JZW Architects - The Purchaser is granted a single use license for construction only. These plans are copyrighted and are subject to copyright protection as an "architectural work" under the copyright act. The protection includes but is not limited to the overall form as well as the arrangement and composition of spaces. Under such protection, unauthorized use of these plans, work, or structure represented will result in the cessation of construction and/or monetary compensation to JZW Architects.