
EXHIBIT "A"

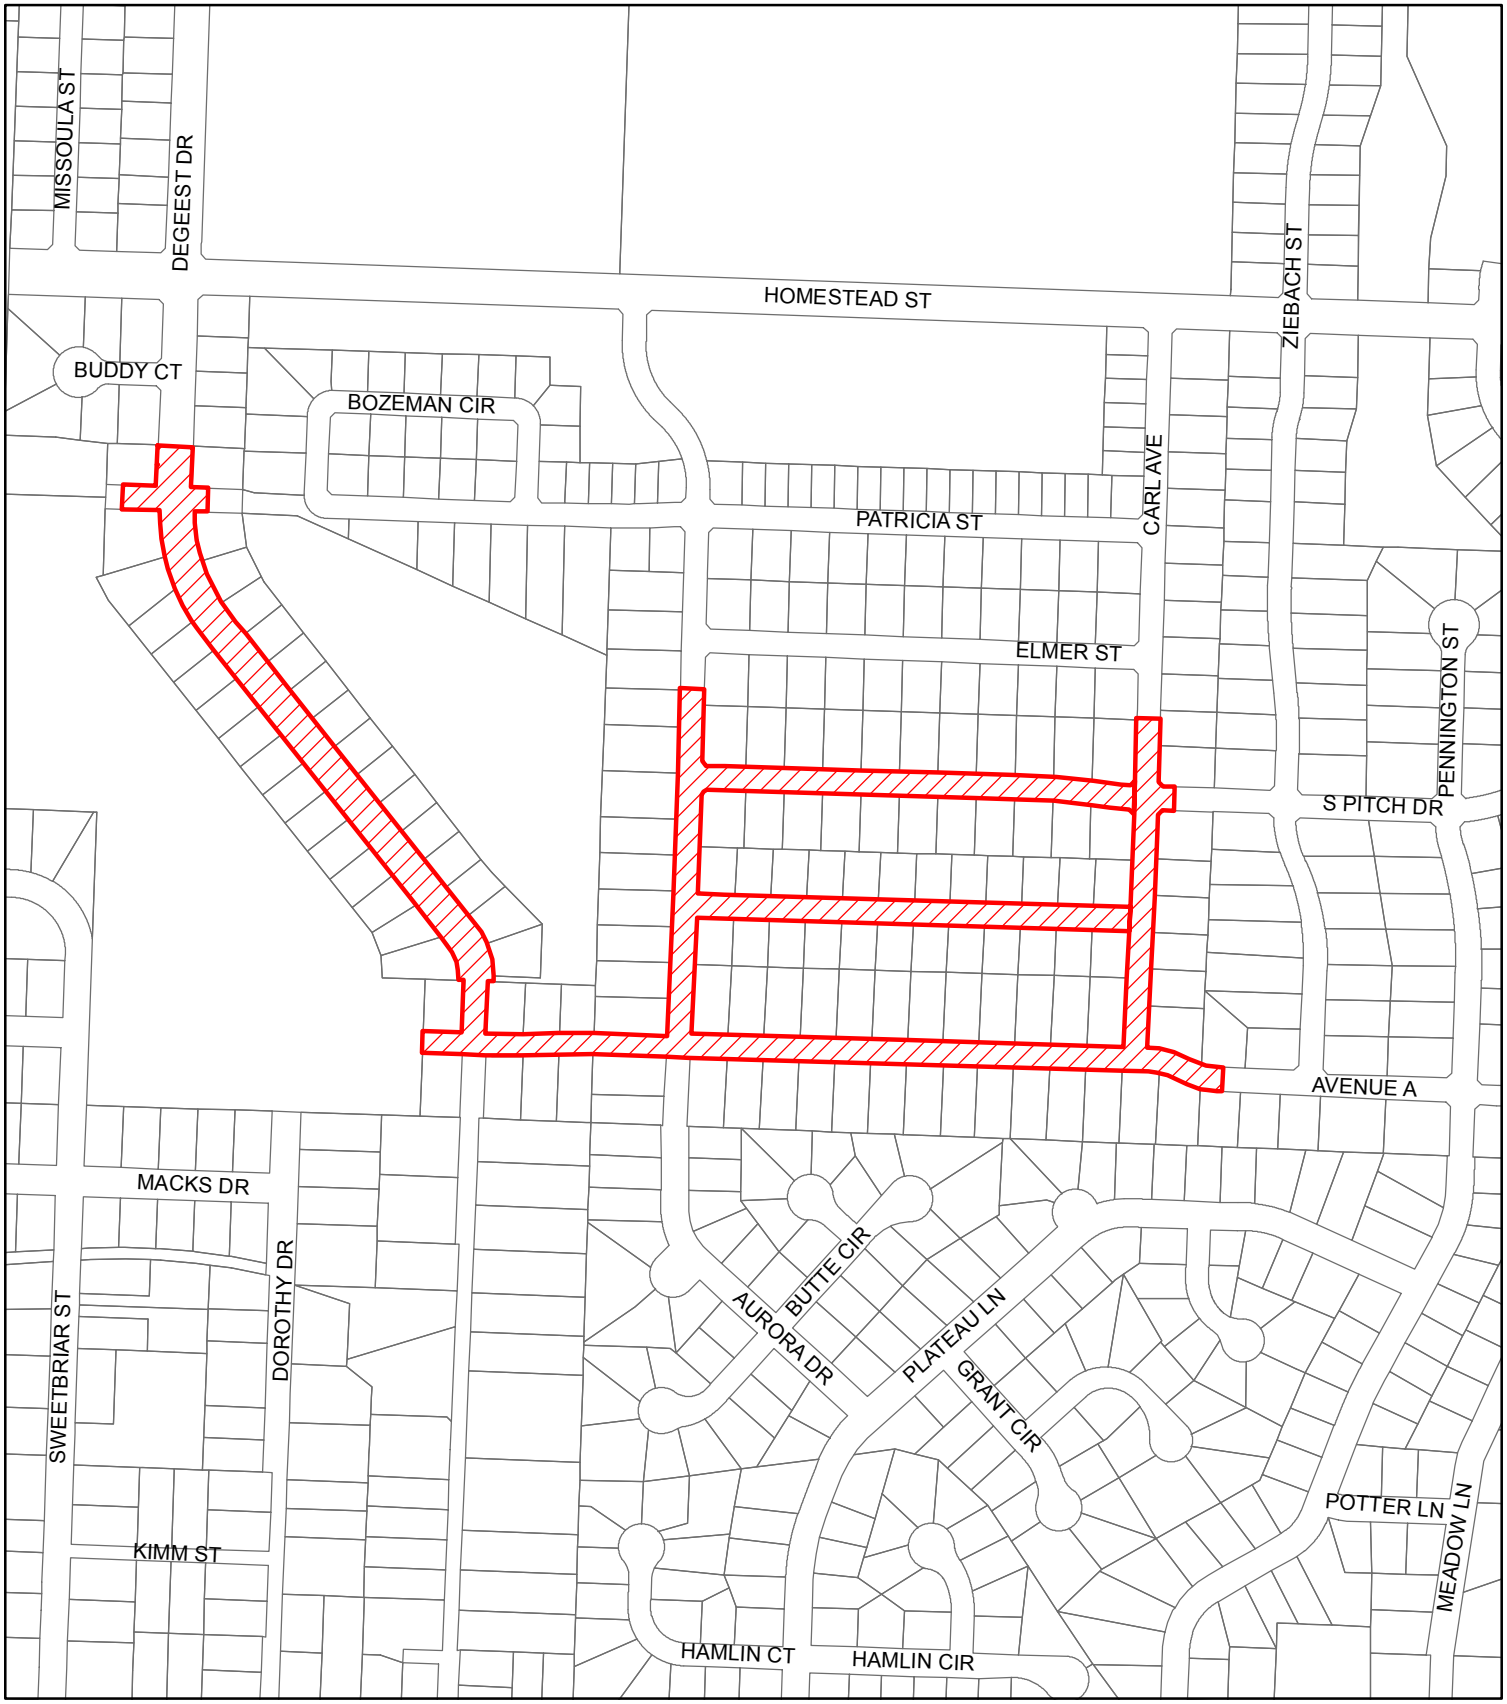

BIG SKY SUBDIVISION
STREET REHABILITATION
PROJECT NO. 17-2380 CIP NO. 51160

N
W E
S