16PD015

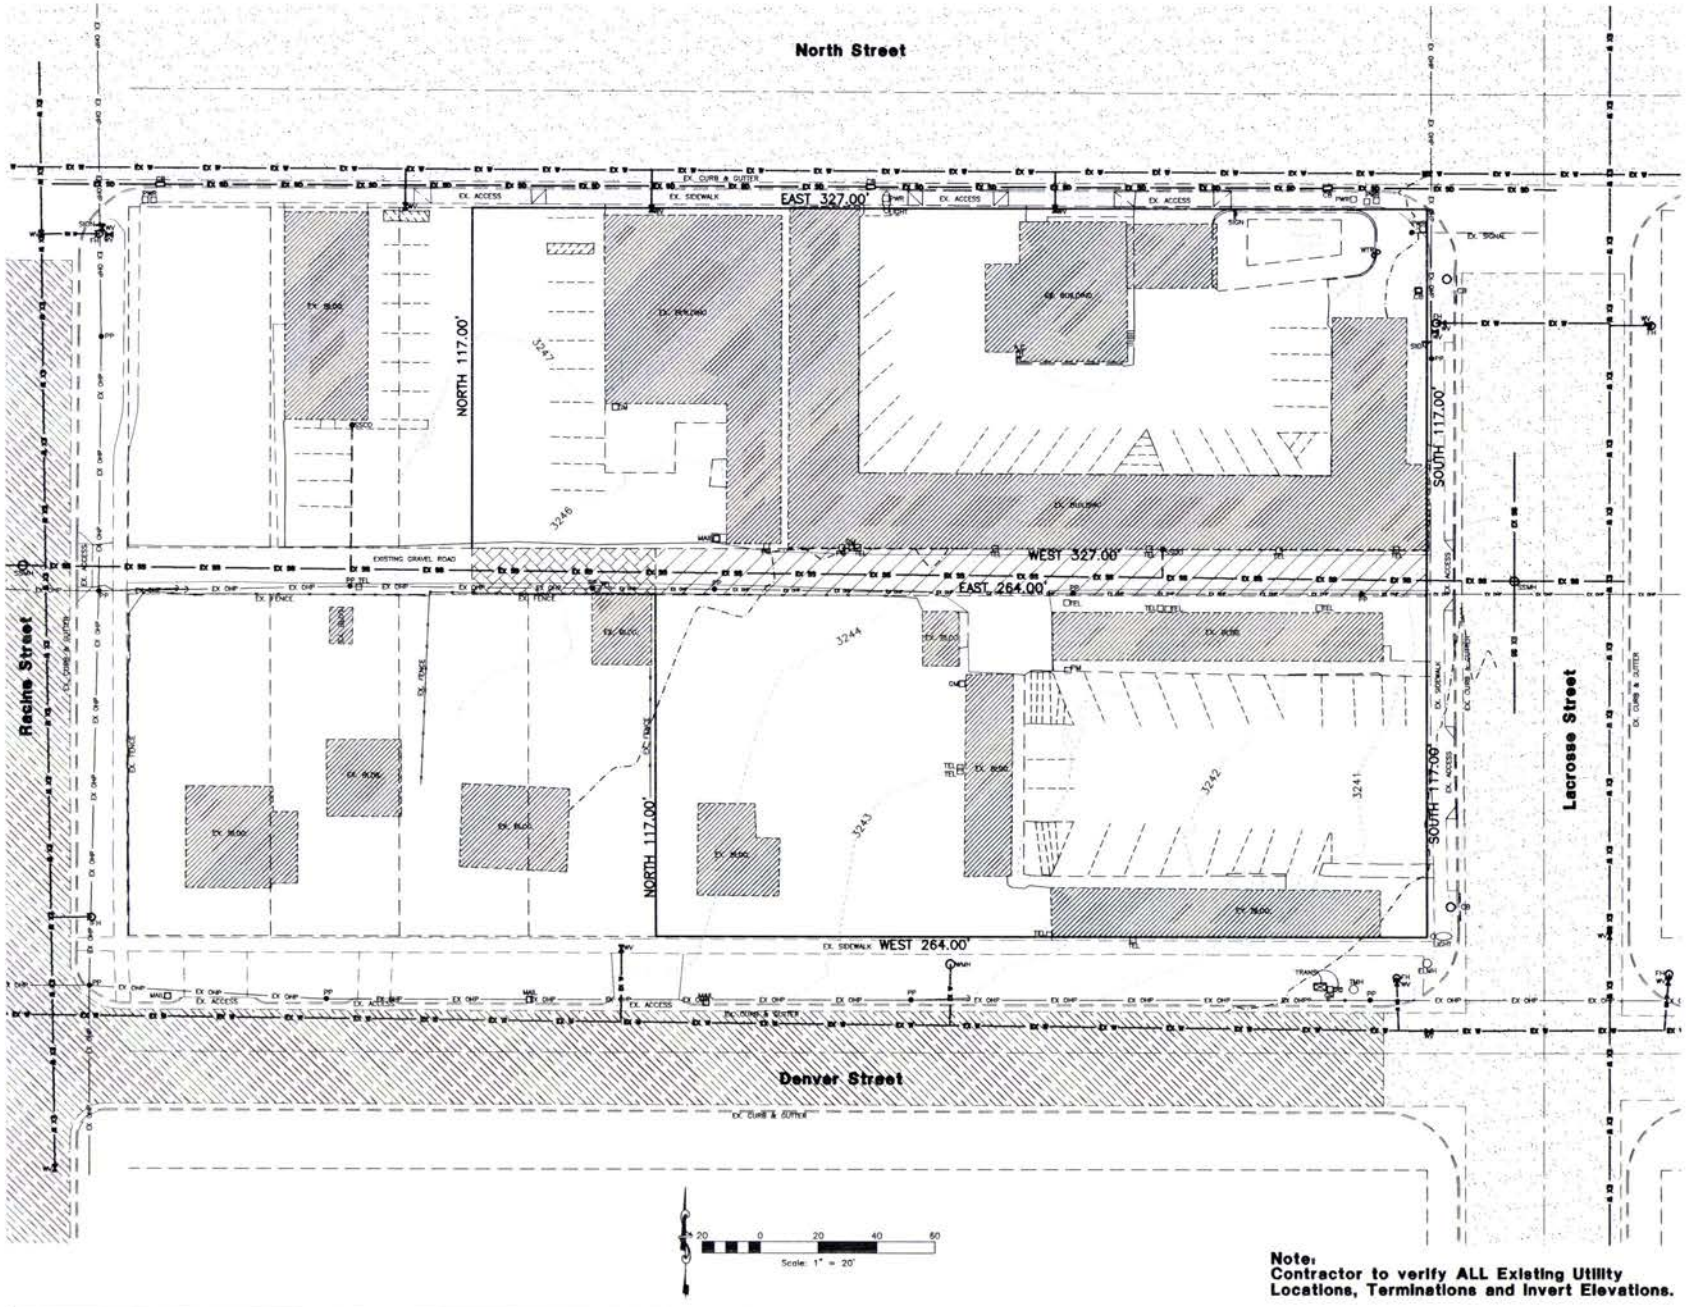

Note:
Contractor to verify ALL Existing Utility Locations, Terminations and Invert Elevations.

PROJECT NUMBER
15136

ISSUE DATE:
NOV. 6, 2015

REVISIONS:

No.	Date	Description

NOTE:
Bid documents should not be separated or issued as partial sets to subcontractors. Bidders are responsible for all portions of the documents that pertain to work covered by sub-bids. Bidder assumes full responsibility for error or misinterpretations resulting from partial sets of Bidding Documents by itself or any sub-bidder.

Conflicting information or errors found in the construction documents should be brought to the attention of the architect immediately. In the event of a conflict in the drawings, bidder should not assume the least expensive option will meet the project requirements.

ADVENTURE'S FIRST STOP
MAVERIK

MAVERIK, INC. STORE #???
NORTH ST. & LACROSSE ST.
RAPID CITY, SOUTH DAKOTA

SHEET TITLE
EXISTING SITE PLAN

C3

REGISTERED PROFESSIONAL ENGINEER
12548
NATE REEVE
SOUTH DAKOTA

Reeve & Associates, Inc.
930 CHAMBERS STREET, SUITE 14,
OGDEN, UTAH 84403
TEL: (801) 621-3100
FAX: (801) 621-2644
www.reeve-assoc.com
LAND PLANNING * CIVIL ENGINEERING
LAND SURVEYING * TRAFFIC ENGINEERING
STRUCTURAL ENGINEERING * LANDSCAPE ARCHITECTS

PROJECT NUMBER:	S709-380
DRAWN BY:	RWH
ENGINEER:	JNR

JZW ARCHITECTS

© Copyright 2015 JZW Architects - The Purchaser is granted a single use license for construction only. These plans are copyrighted and are subject to copyright protection as an "architectural work" under the copyright act. The protection includes but is not limited to the overall form as well as the arrangement and composition of spaces. Under such protection, unauthorized use of these plans, work, or structure represented will result in the cessation of construction and / or monetary compensation to JZW Architects.