
EXHIBIT 'A'

TIFF BOUNDARY MAP

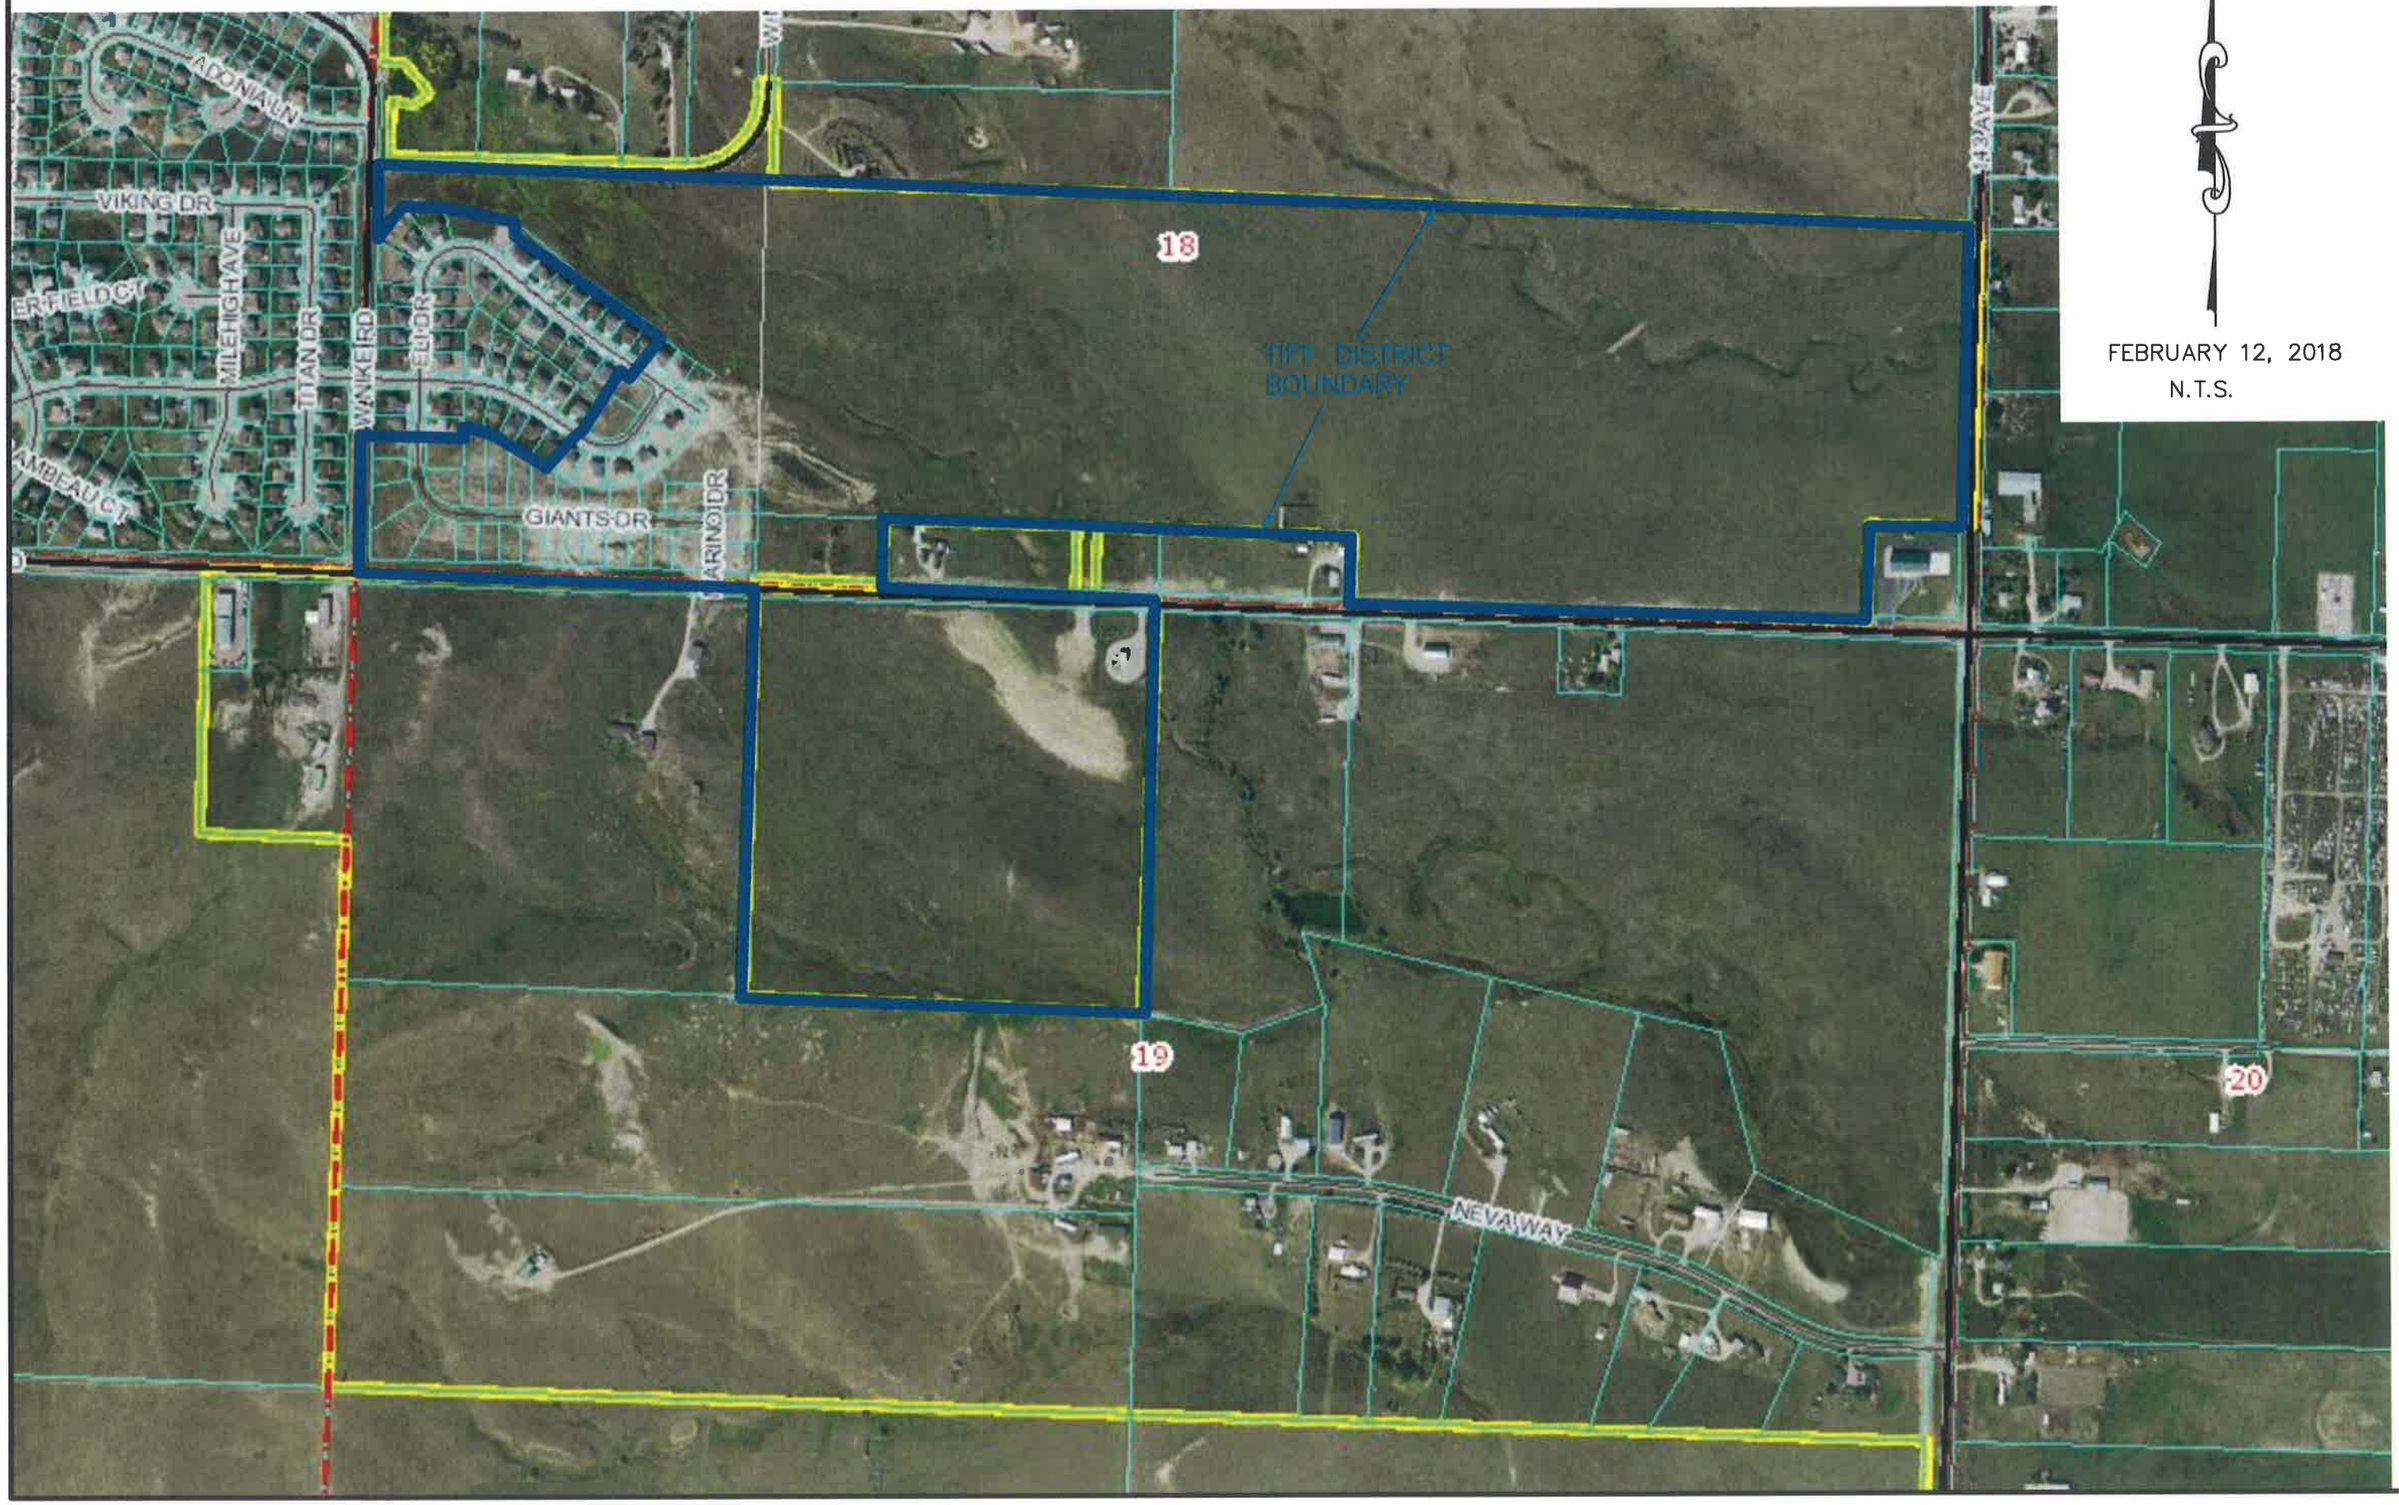


FEBRUARY 12, 2018

N.T.S.

PREPARED BY: SPERLICH CONSULTING, INC. * 821 COLUMBUS STREET RAPID CITY SD 57701 * (605) 721-4040

EXHIBIT 'B'

EROSION AND SEDIMENT CONTROL EXHIBIT

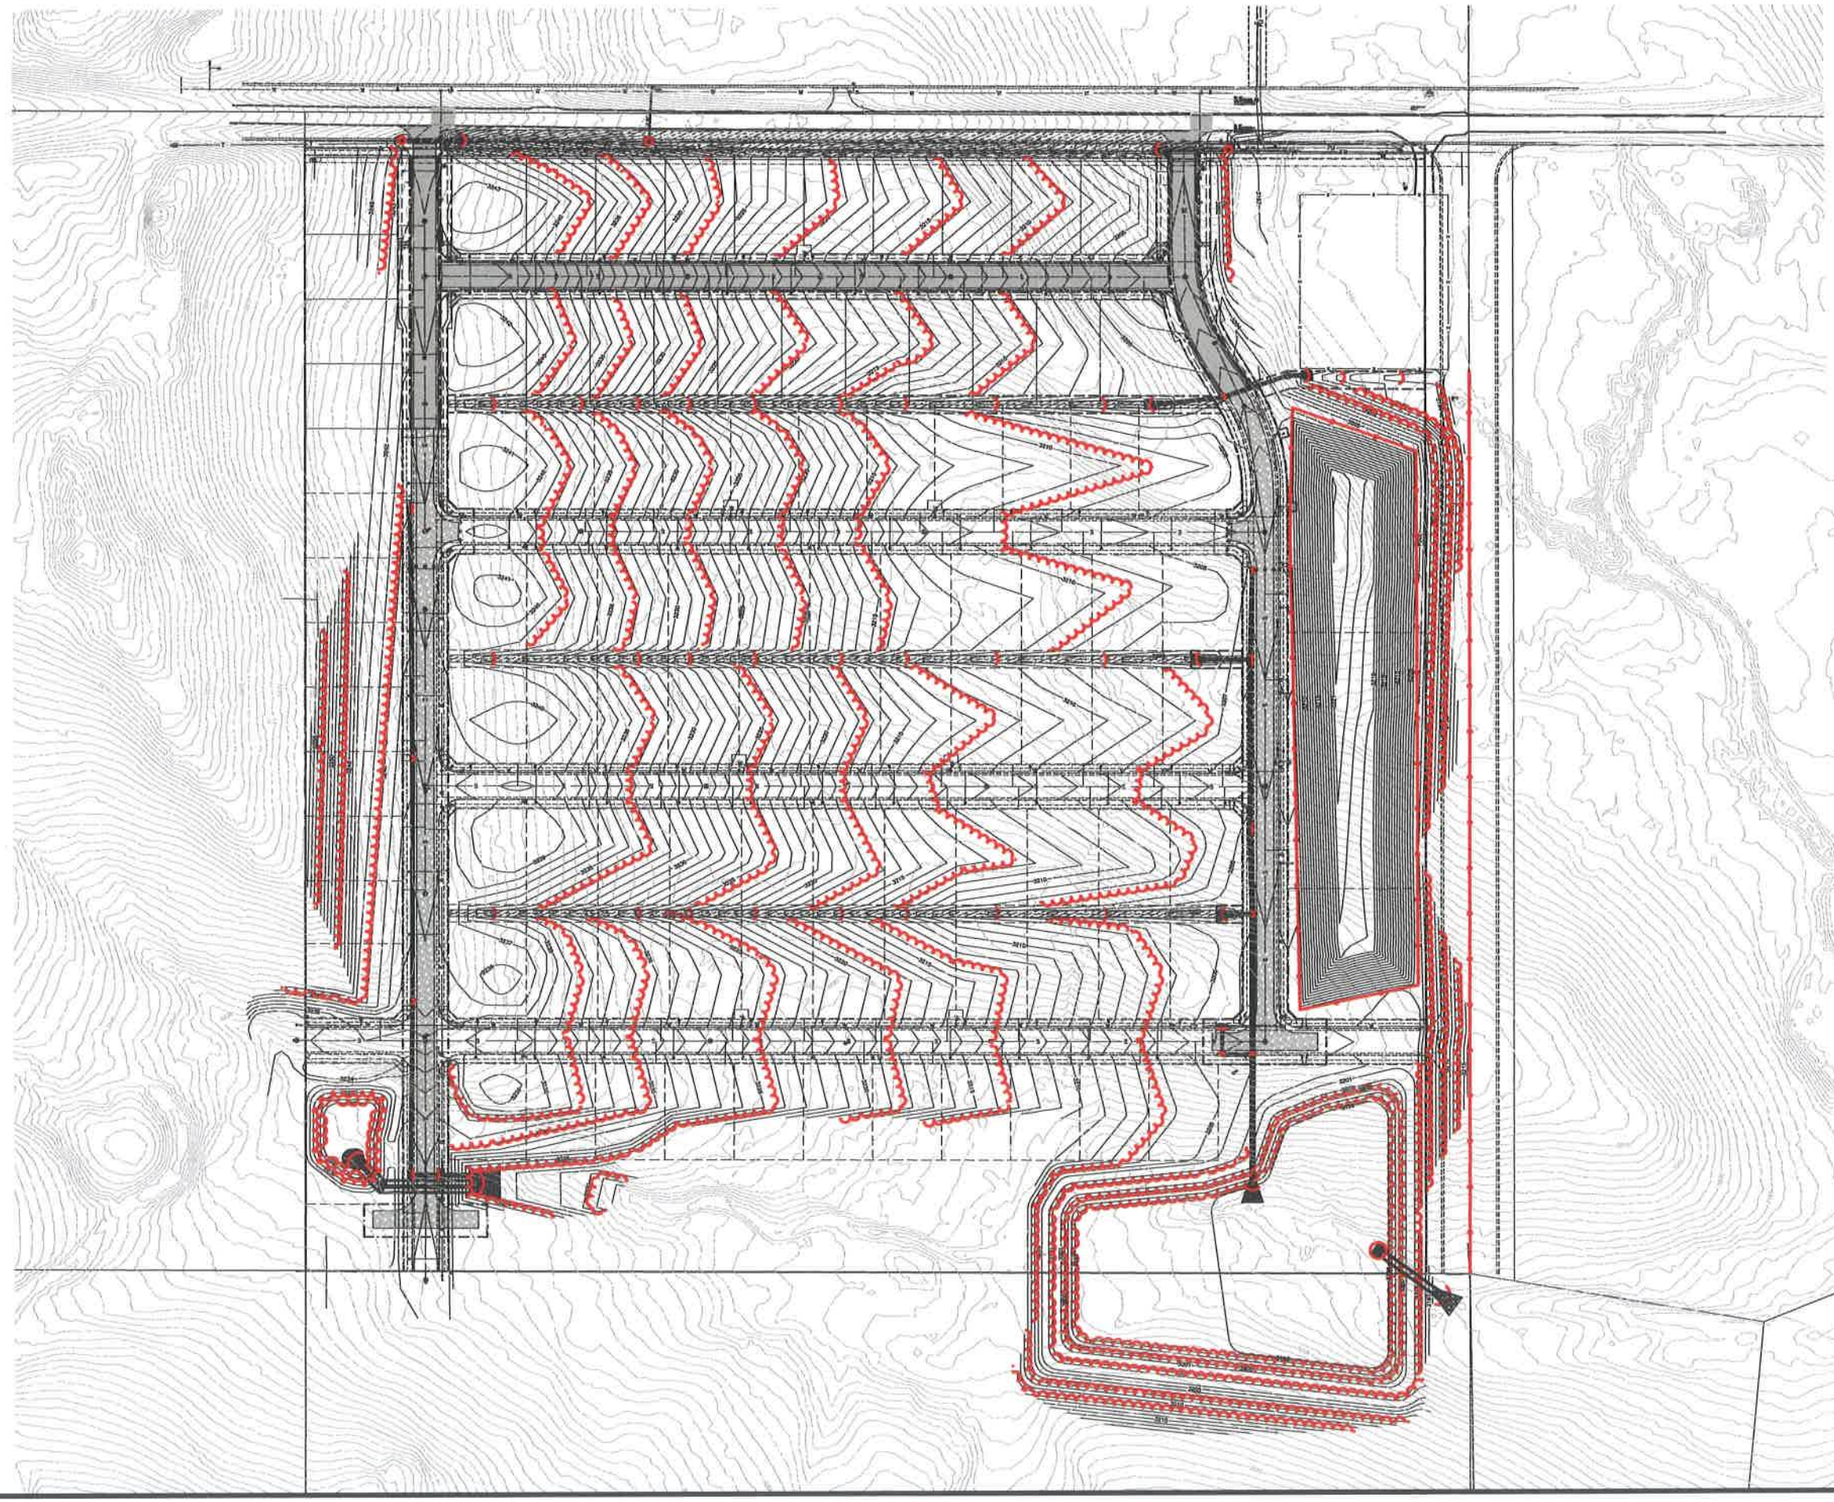


FEBRUARY 12, 2018

N.T.S.

PREPARED BY: SPERLICH CONSULTING, INC. * 821 COLUMBUS STREET RAPID CITY SD 57701 * (605) 721-4040

EXHIBIT 'C'

MASS GRADING TOPSOIL AND SEEDING EXHIBIT

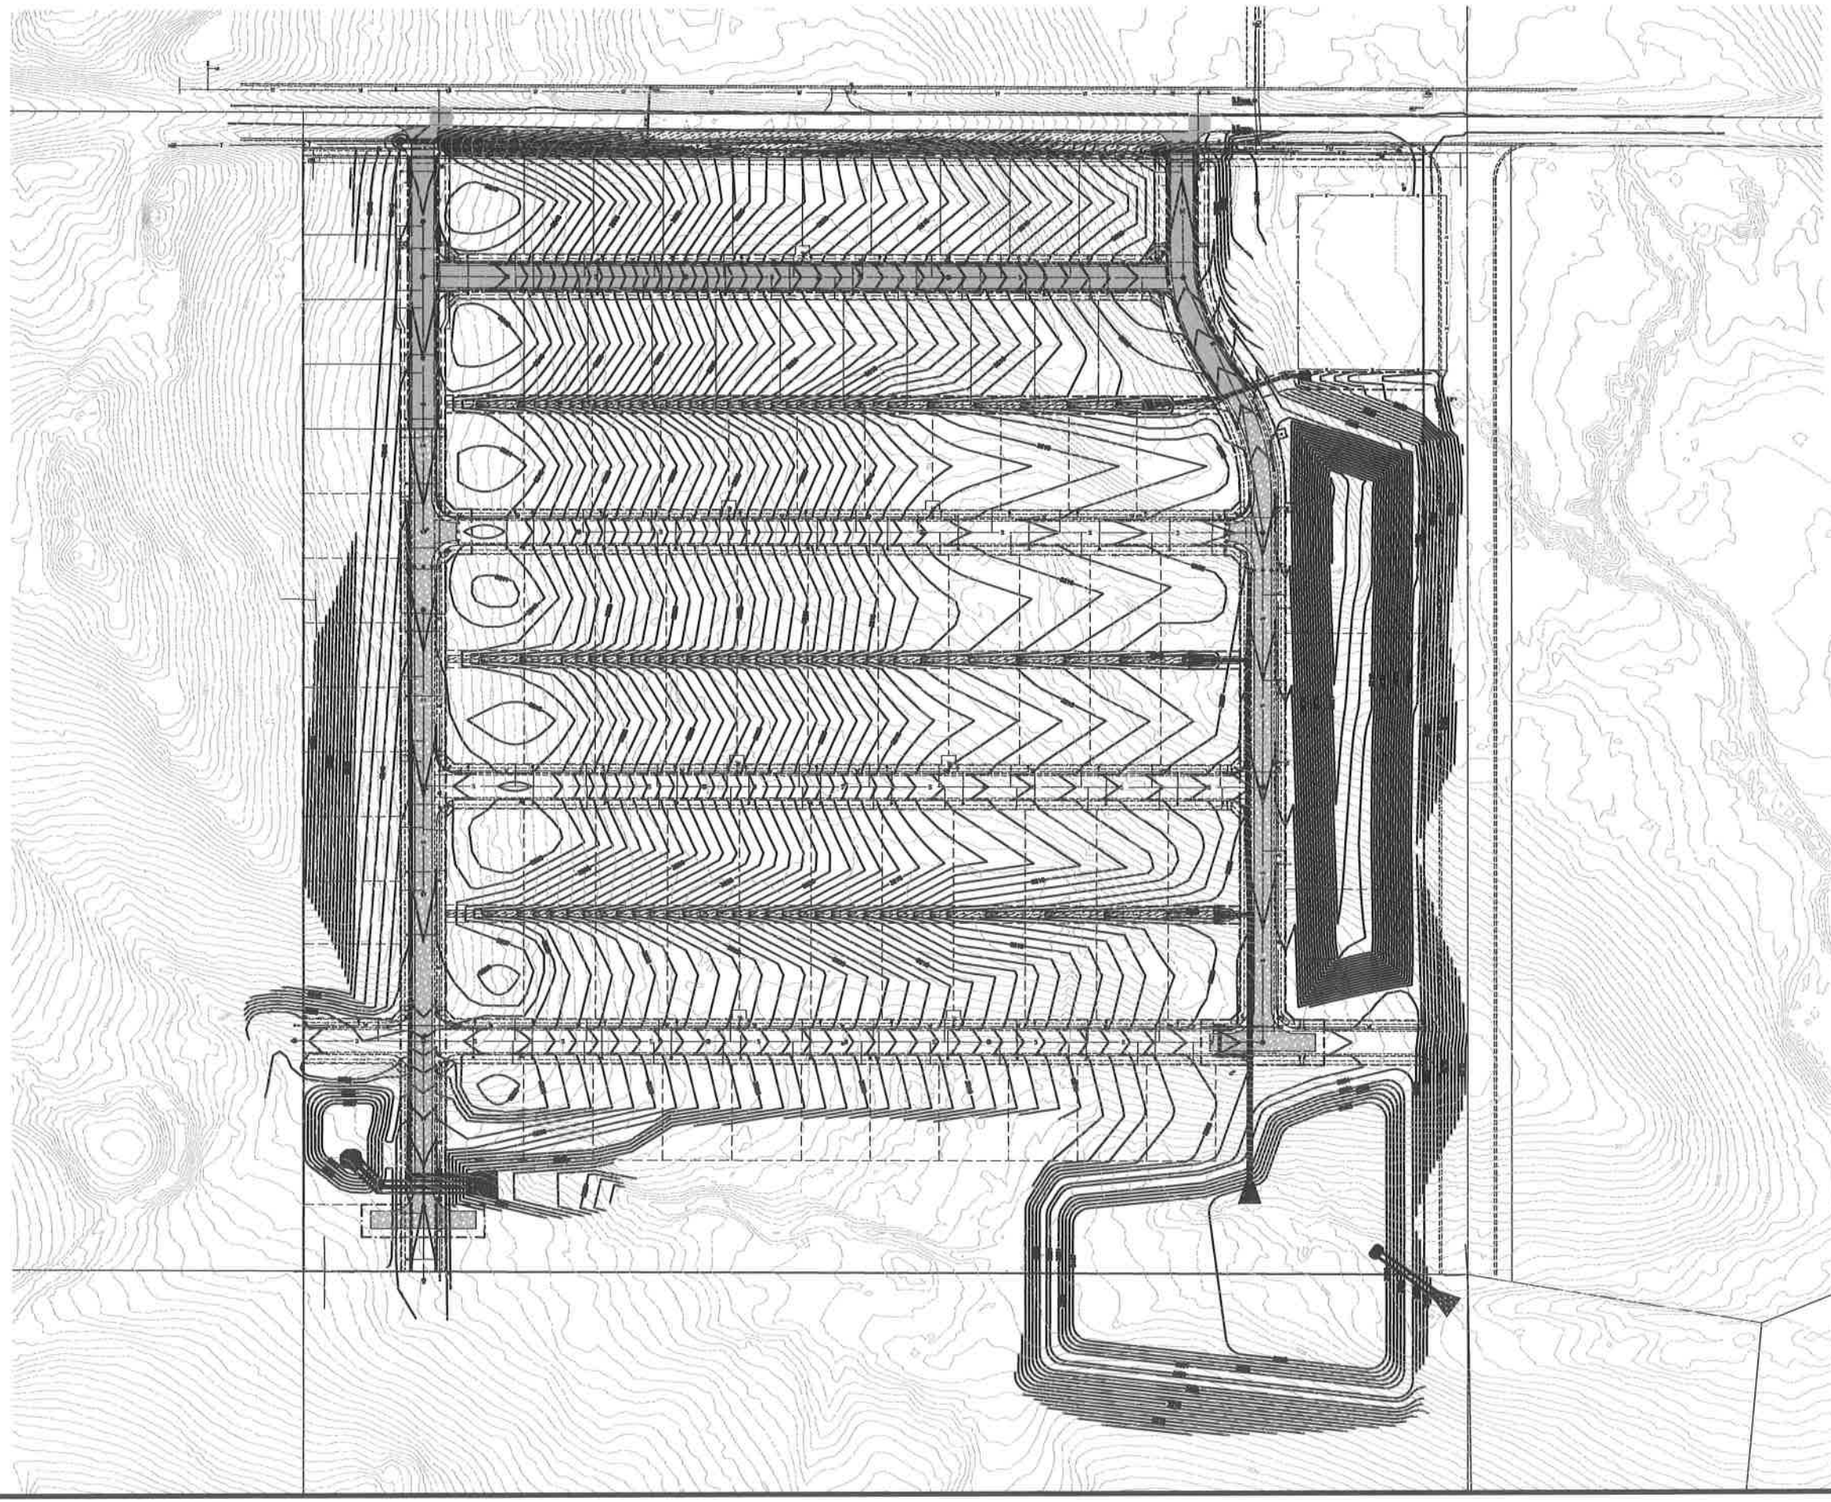


FEBRUARY 12, 2018

N.T.S.

PREPARED BY: SPERLICH CONSULTING, INC. * 821 COLUMBUS STREET RAPID CITY SD 57701 * (605) 721-4040

EXHIBIT 'D'

DRAINAGE (DETENTION AND STORM SEWER) EXHIBIT

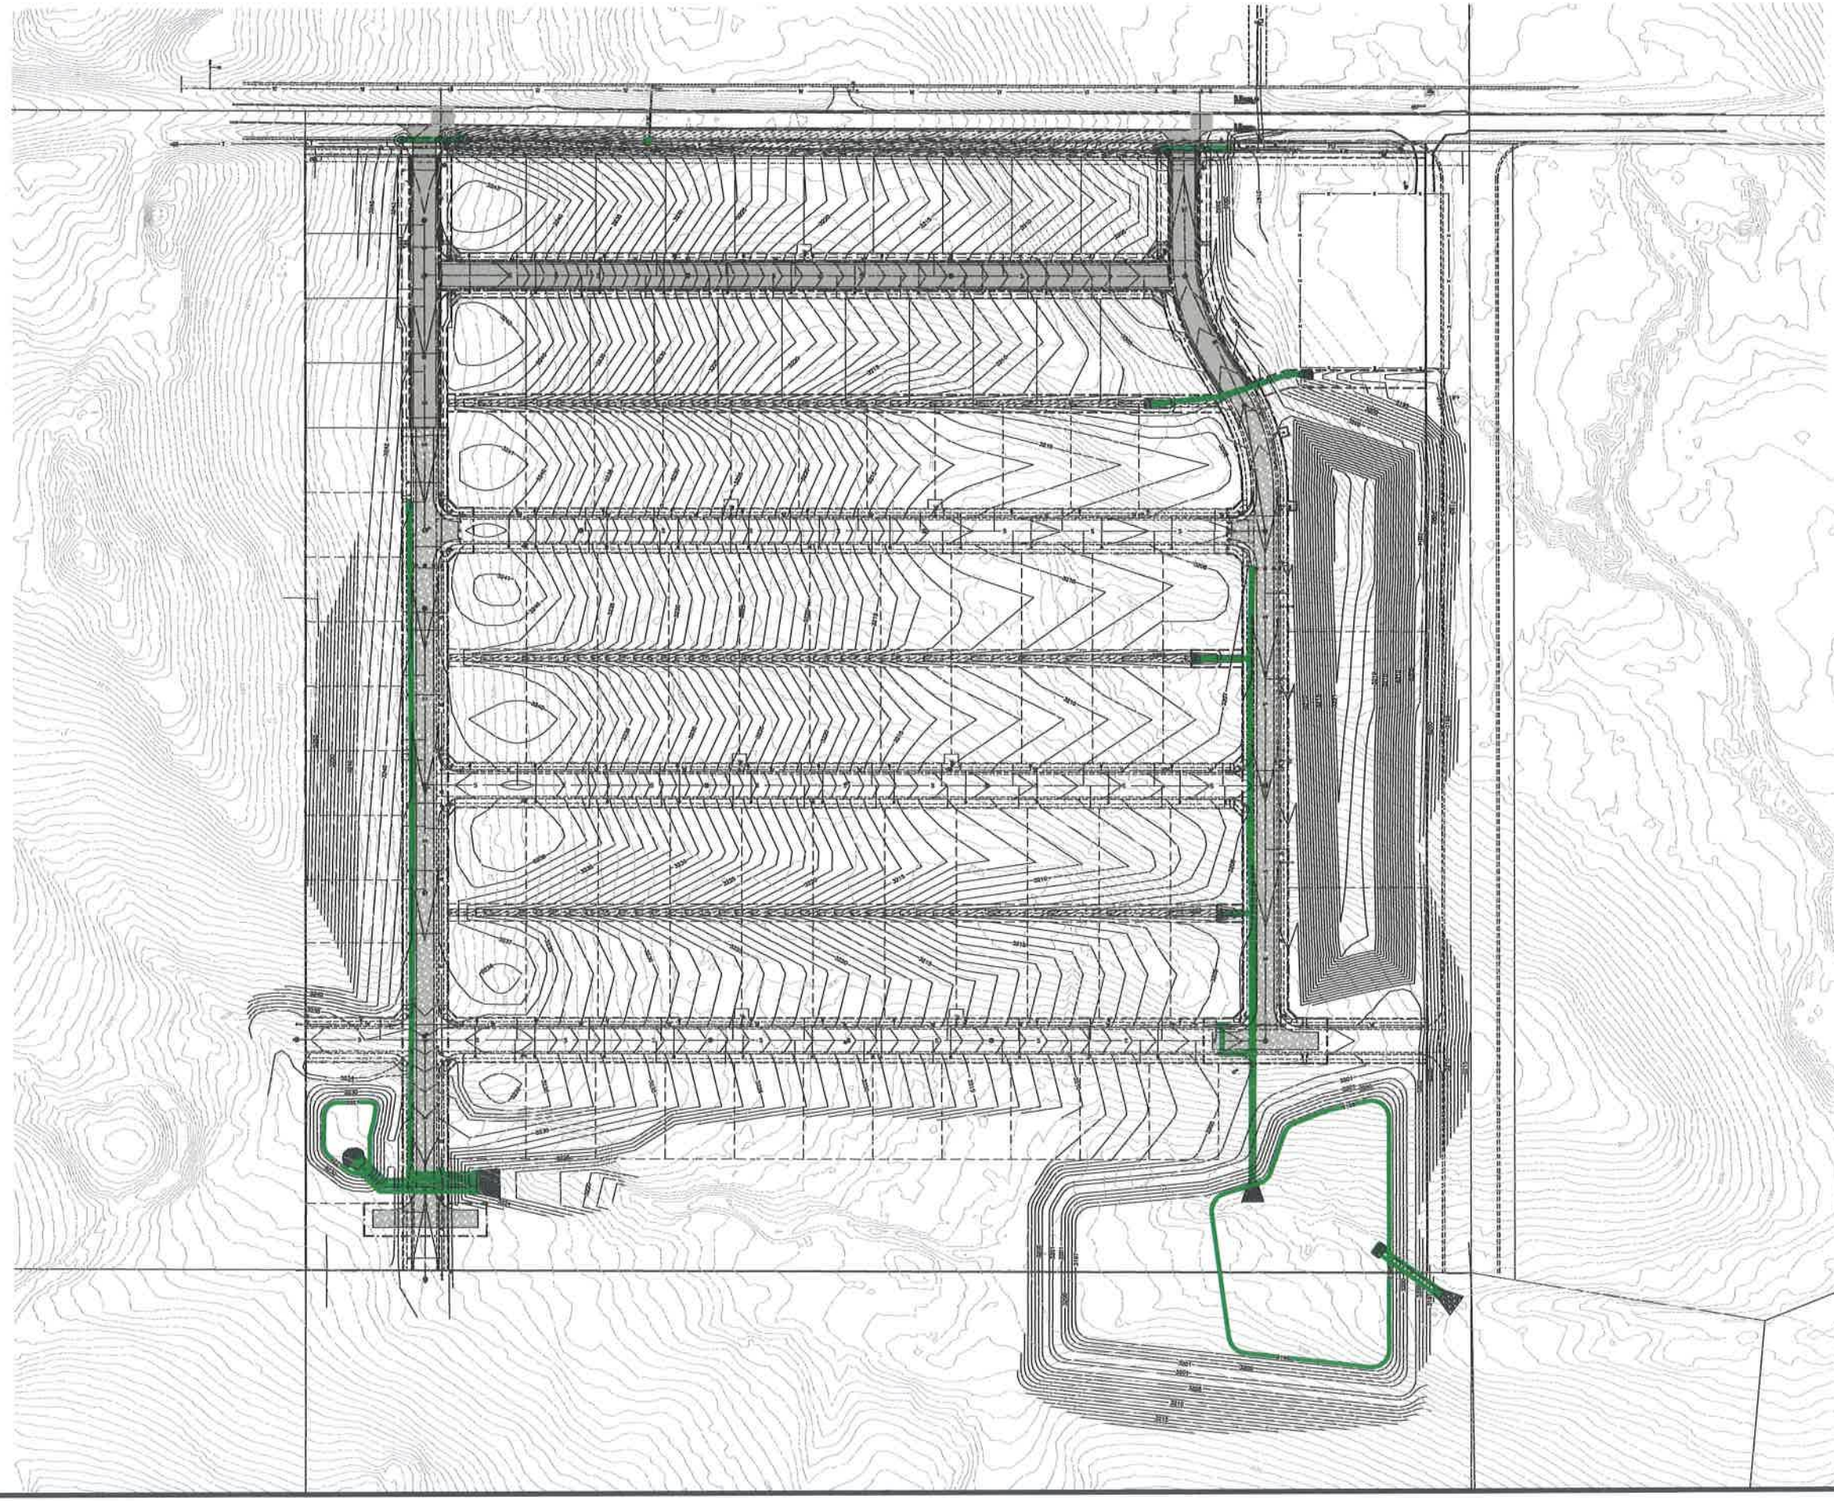

FEBRUARY 12, 2018

N.T.S.

PREPARED BY: SPERLICH CONSULTING, INC. * 821 COLUMBUS STREET RAPID CITY SD 57701 * (605) 721-4040

EXHIBIT 'E'

NON-EXPANSIVE GRANULAR MATERIAL STOCKPILE



FEBRUARY 12, 2018

N.T.S.

PREPARED BY: SPERLICH CONSULTING, INC. * 821 COLUMBUS STREET RAPID CITY SD 57701 * (605) 721-4040