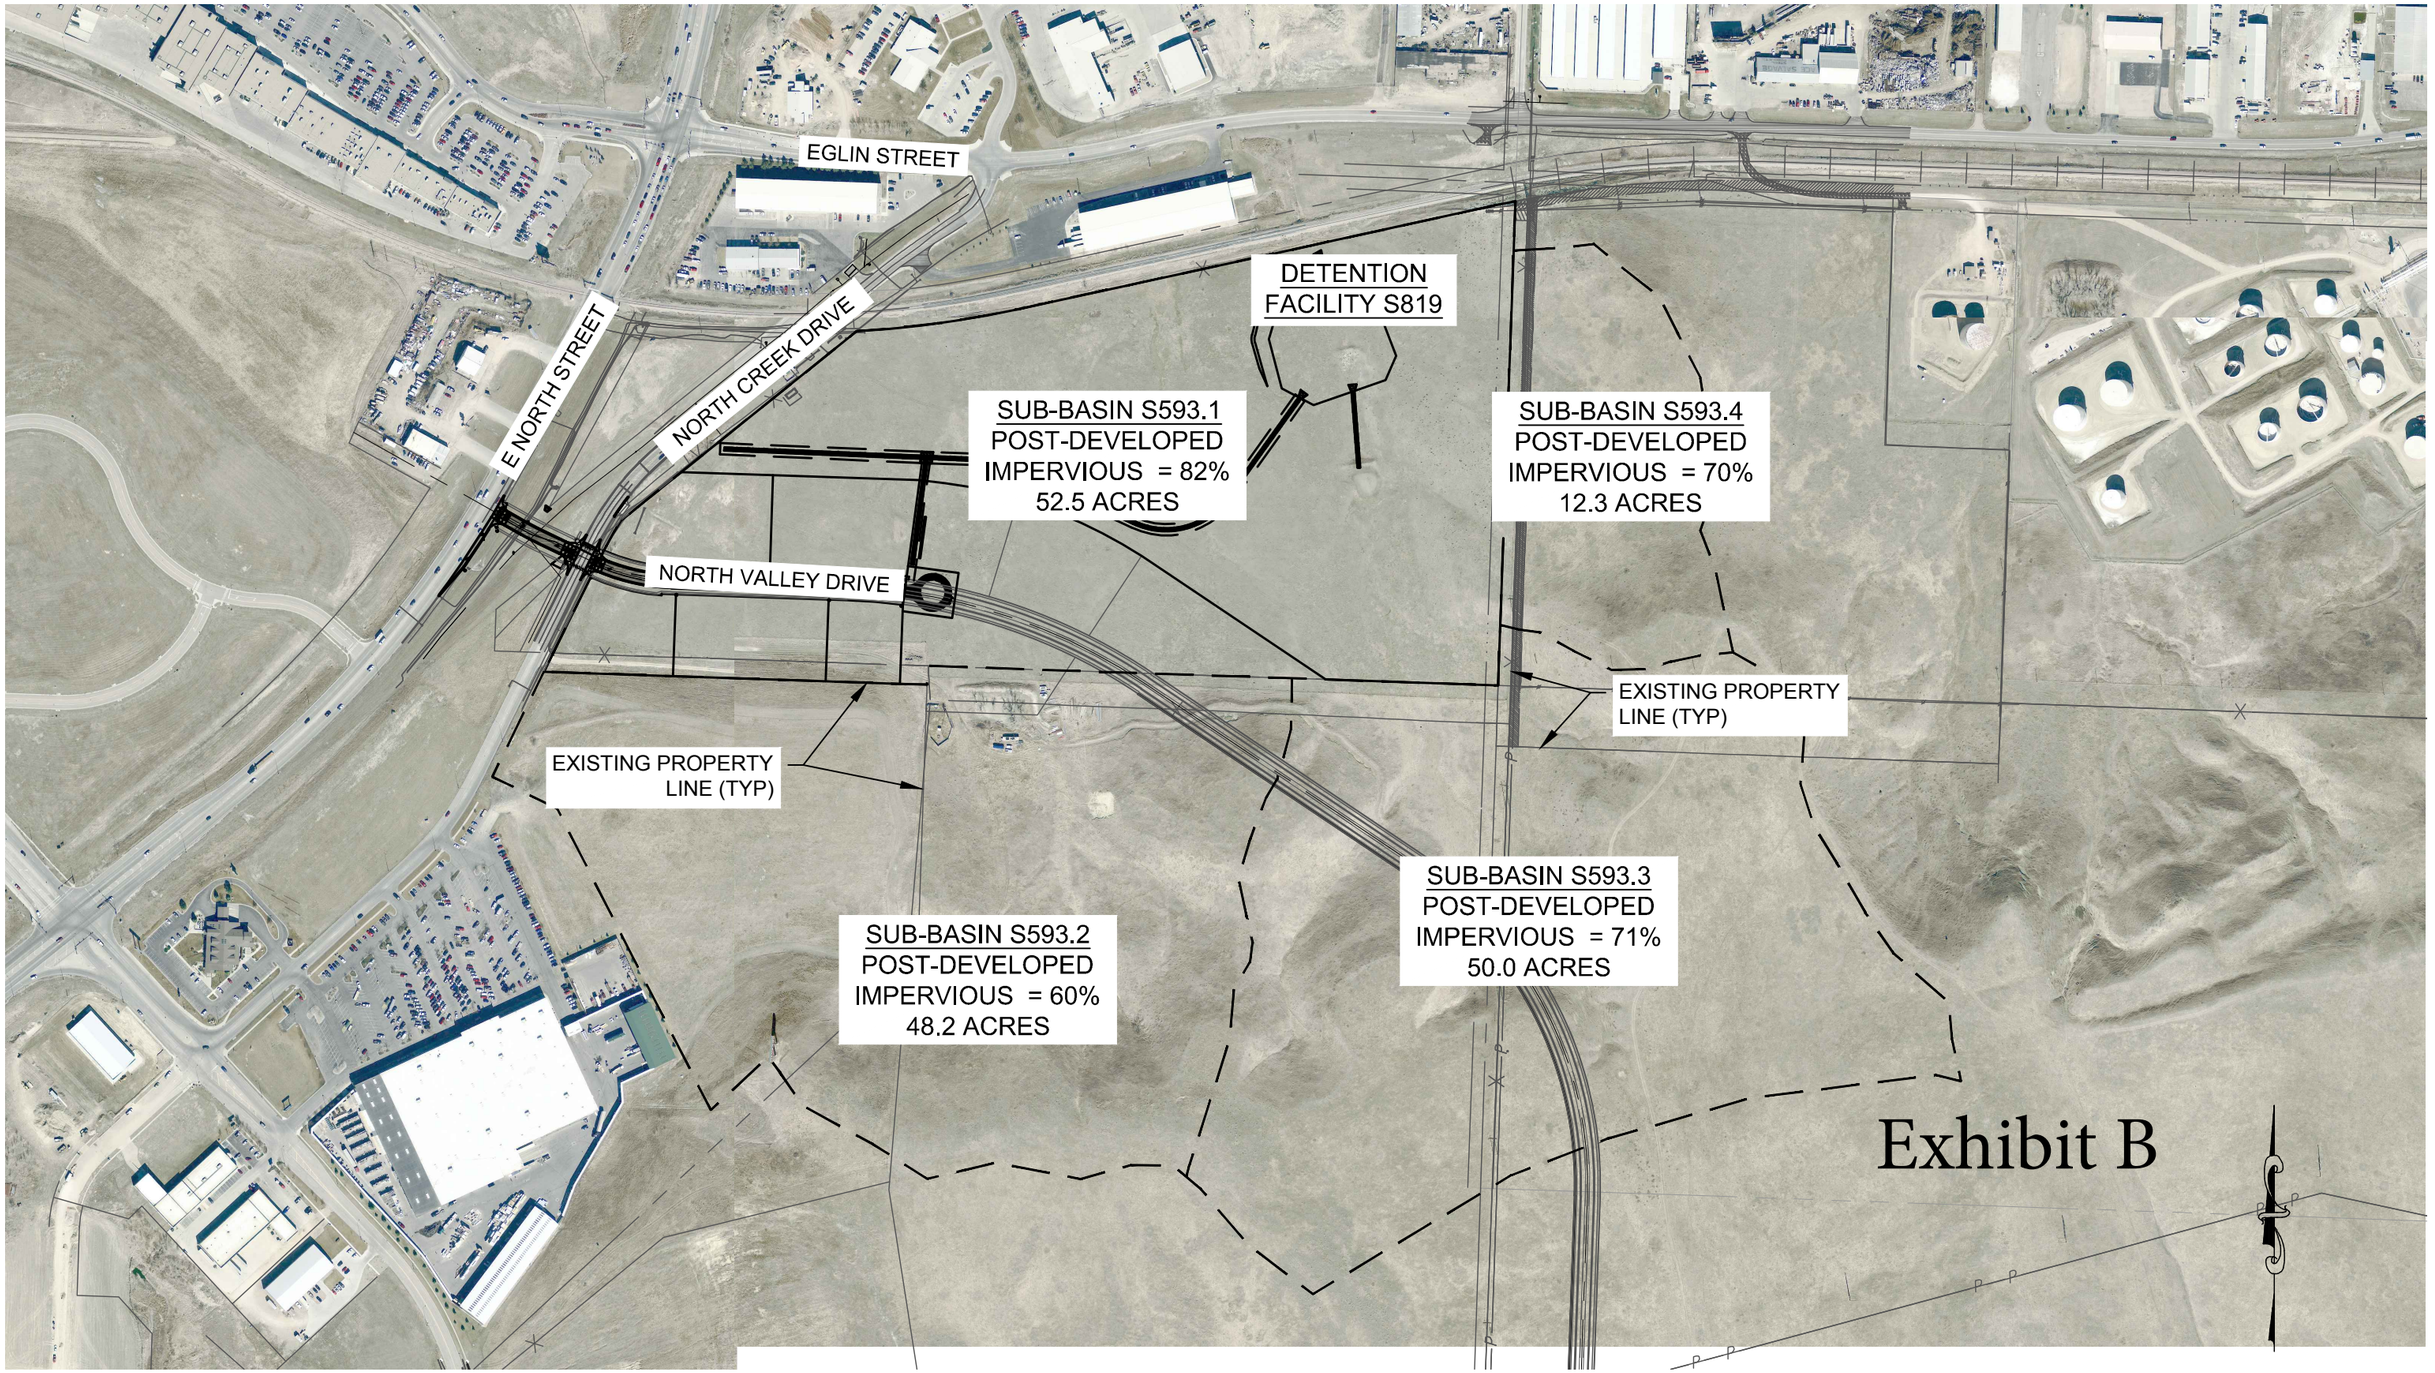


KTM DESIGN SOLUTIONS, INC.
528 Kansas City St
Rapid City, SD 57701
[p] 605.791.5866
[f] 605.791.5863
[e] engineers@ktmdsi.com
CIVIL ENGINEERING | LAND PLANNING | CONSTRUCTION ADMINISTRATION
www.ktmdesignsolutions.com

FIGURE 1 - DETENTION FACILITIES AREAS EXHIBIT
NORTH VALLEY PARK
DESIGN REPORT
RAPID CITY, SOUTH DAKOTA
JUNE 15, 2018

200 0 200 400
SCALE: 1"= 400'

PRELIMINARY FOR REVIEW ONLY

X:\850-899\883 Valley Industrial Park\Drawings\EXHIBITS\883 FIG 1 HEC-HMS EXHIBIT.dwg 6/15/2018 12:24pm