PRELIMINARY
NOT FOR CONSTRUCTION

CONSOLIDATED
CONSTRUCTION CO. INC.
YOUR VISION. OUR PASSION.™
800-642-6774
www.1call2build.com
Appleton, WI
Bismarck, ND
Rapid City, SD

Proposed Building for:
BCRC, LLC
406 St. Joseph St, Rapid City, SD 57701

Project #:	060001
Designer:	BRS
Date:	07/24/20

A202#1
RENDERINGS - OPTION #1

7/24/2020 1:33:30 PM

P:\0600 BSRC, LLC\060001 406 St. Joseph St., Rapid City\Arch\1WORK\2ARCHIREVIT\20200304_Property Meld_Prelim 02.rvt

PRELIMINARY
NOT FOR CONSTRUCTION

800-642-6774
www.1call2build.com
Appleton, WI
Bismarck, ND
Rapid City, SD

CONSOLIDATED CONSTRUCTION CO. INC.
YOUR VISION. OUR PASSION.™

Proposed Building for:
BCRC, LLC
406 St. Joseph St, Rapid City, SD 57701

Project #:	060001
Designer:	BRS
Date:	07/24/20

A202#2
RENDERINGS - OPTION #2

7/24/2020 1:33:52 PM

C:\Users\bstemberg\Desktop\20200724_Property Meld.rvt

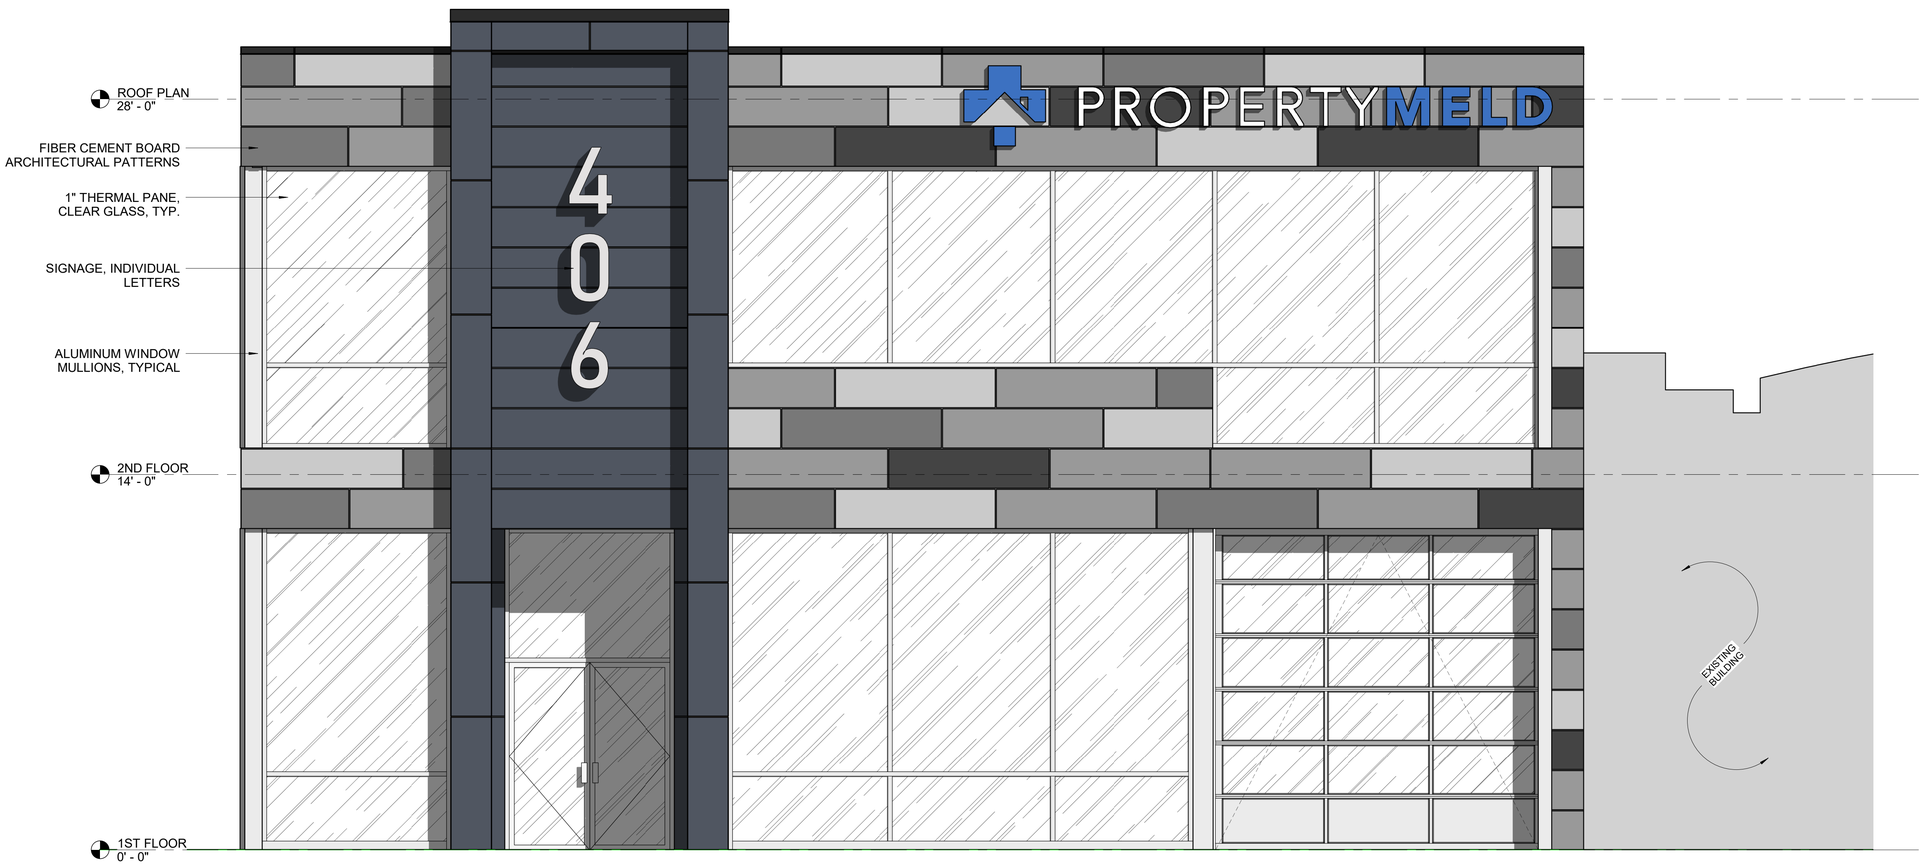

1 / A201#1 SOUTH ELEVATION - OPTION #1
3/8" = 1'-0"

PRELIMINARY
NOT FOR CONSTRUCTION

800-642-6774
www.1call2build.com
Appleton, WI
Bismarck, ND
Rapid City, SD

CONSOLIDATED CONSTRUCTION CO. INC.
YOUR VISION. OUR PASSION.™

Proposed Building for:
BCRC, LLC
406 St. Joseph St, Rapid City, SD 57701

Project #:	060001
Designer:	BRS
Date:	07/23/2020

A201#1
SOUTH ELEVATION - OPTION #1

7/24/2020 1:25:21 PM

P:\0600 BSRC, LLC\060001 406 St. Joseph St., Rapid City\Arch\1WORK\2ARCH\REVIT\20200304_Property Meld_Prelim 02.rvt

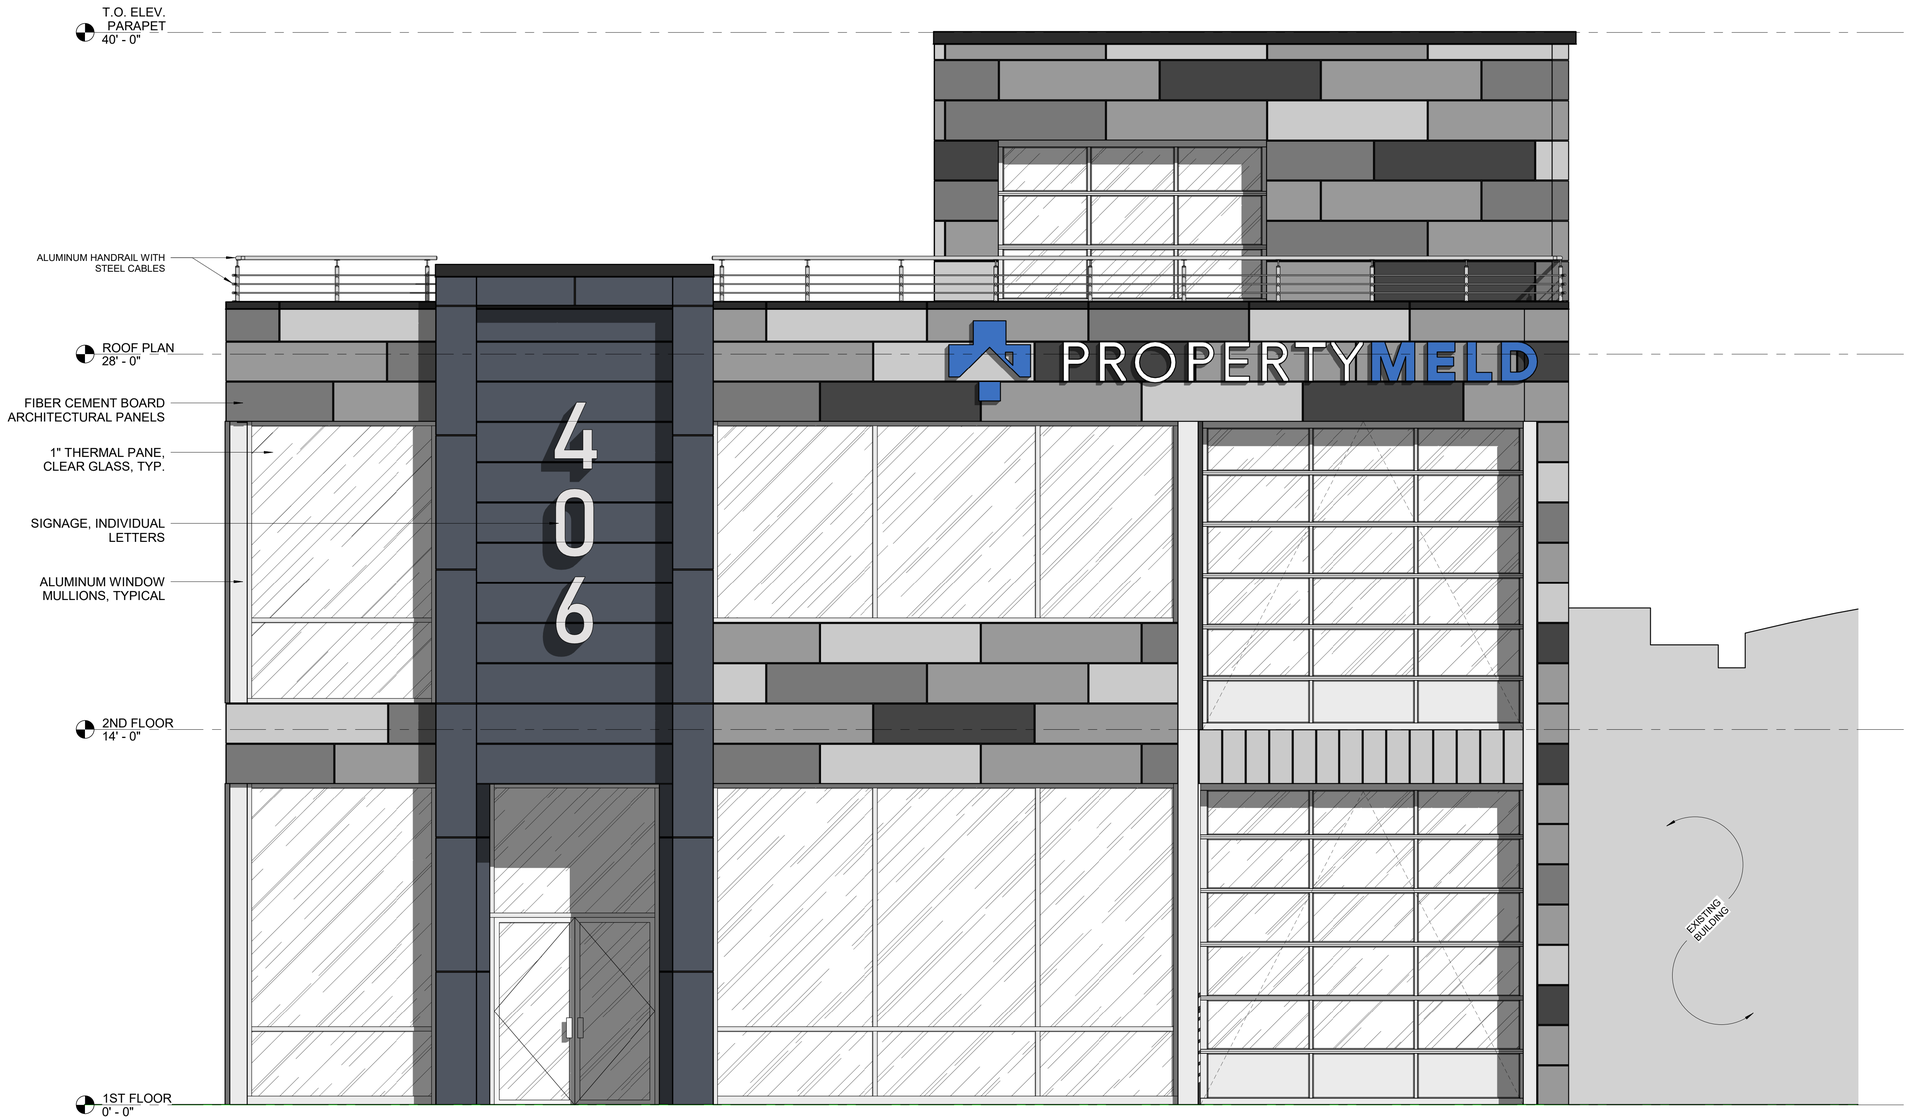

1 A201#2 SOUTH ELEVATION - OPTION #1
3/8" = 1'-0"

PRELIMINARY
NOT FOR CONSTRUCTION

800-642-6774
www.1call2build.com
Appleton, WI
Bismarck, ND
Rapid City, SD

CONSOLIDATED
CONSTRUCTION CO. INC.
YOUR VISION. OUR PASSION.™

Proposed Building for:
BCRC, LLC
406 St. Joseph St, Rapid City, SD 57701

Project #:	060001
Designer:	BRS
Date:	07/24/20

A201#2
SOUTH ELEVATION - OPTION #2

7/24/2020 1:24:58 PM

C:\Users\bsternberg\Desktop\20200724_Property Meld.rvt